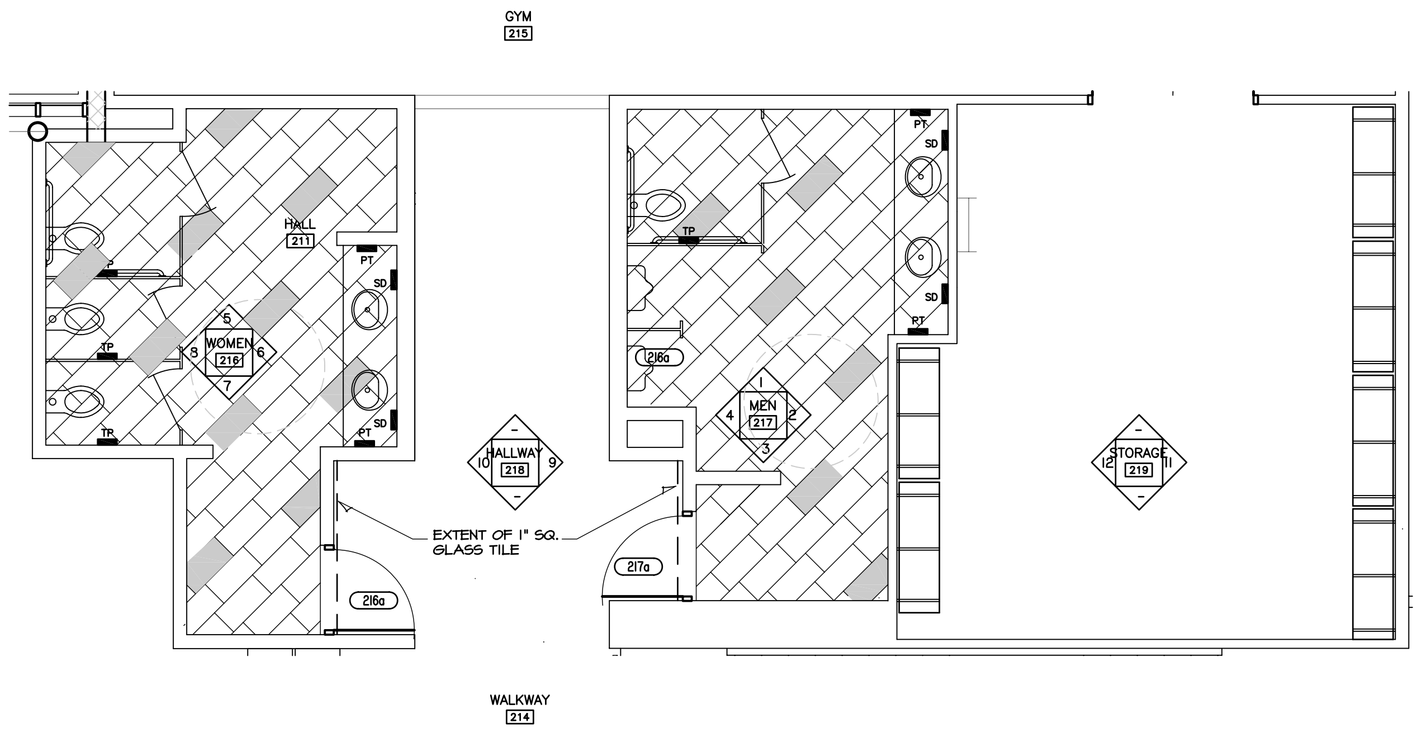

TOILET ROOM 216, 217, 218, AND 219

A FLOOR FINISH PLAN

SCALE: 1/4" = 1'-0"

NORTH

0 1 5 10

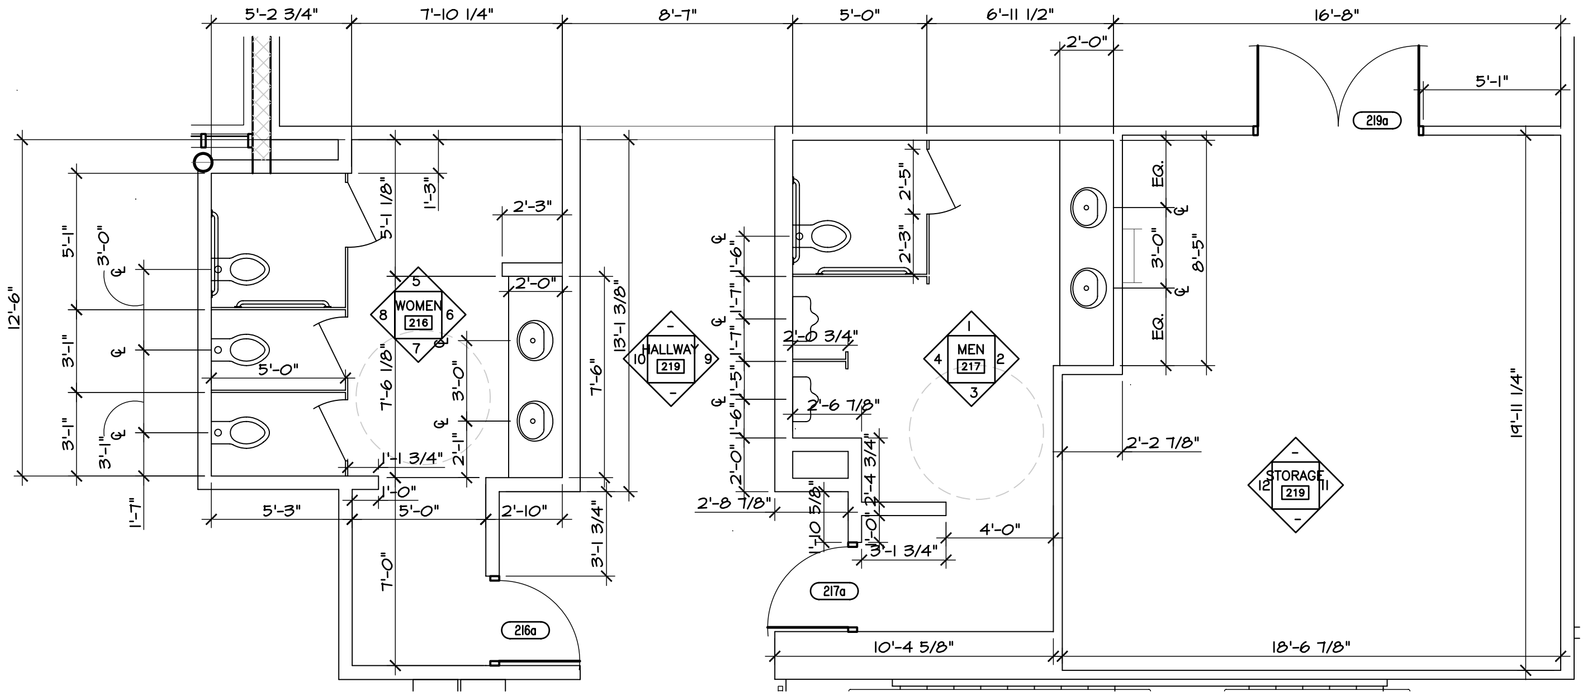

TOILET ROOM 216, 217, 218, AND 219

B FLOOR PLAN

SCALE: 1/4" = 1'-0"

NORTH

0 1 5 10

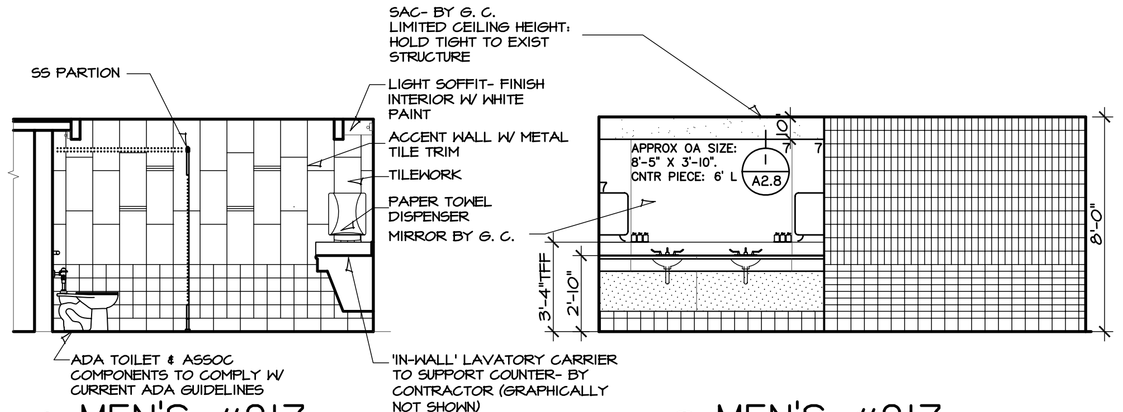

1 MEN'S #217

SCALE: 1/4" = 1'-0"

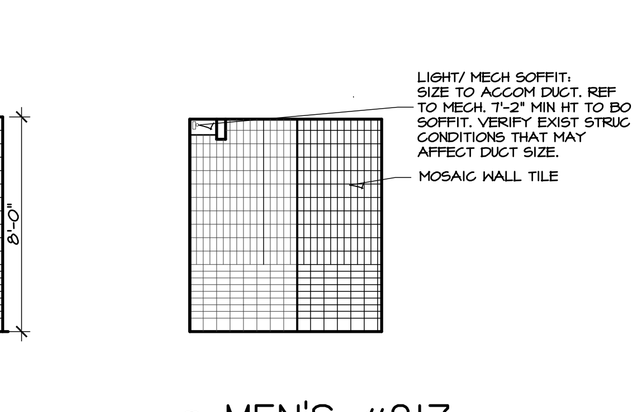

2 MEN'S #217

SCALE: 1/4" = 1'-0"

3 MEN'S #217

SCALE: 1/4" = 1'-0"

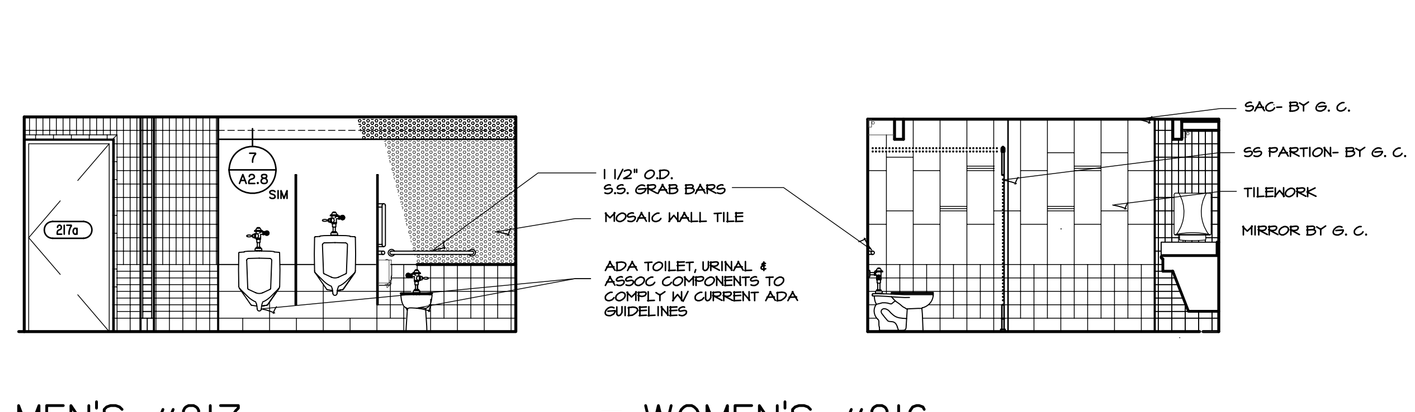

4 MEN'S #217

SCALE: 1/4" = 1'-0"

5 WOMEN'S #216

SCALE: 1/4" = 1'-0"

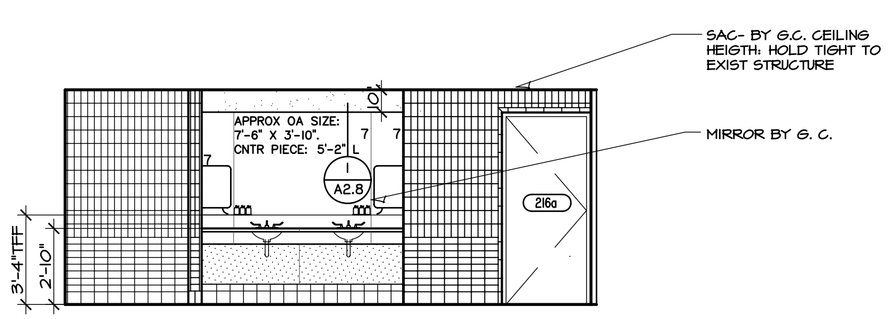

6 WOMEN'S #216

SCALE: 1/4" = 1'-0"

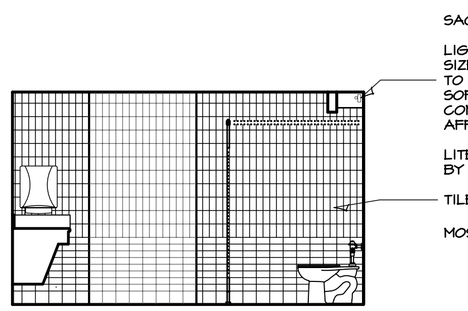

7 WOMEN'S #216

SCALE: 1/4" = 1'-0"

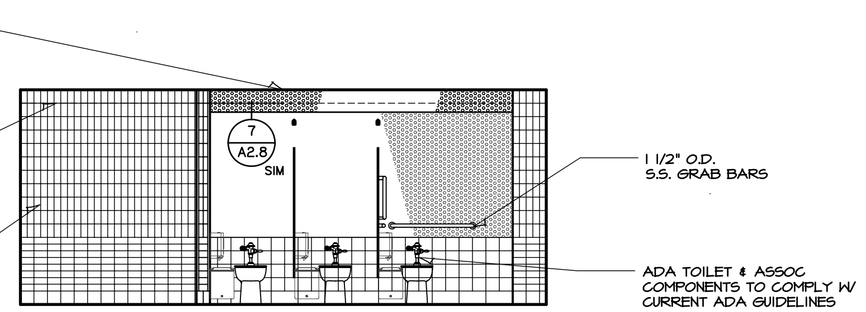

8 WOMEN'S #216

SCALE: 1/4" = 1'-0"

REFERENCE A6.6 FOR RESTROOM ACCESSORY LEGEND, FINISH PATTERN LEGEND, AND WALL PATTERN LEGEND.

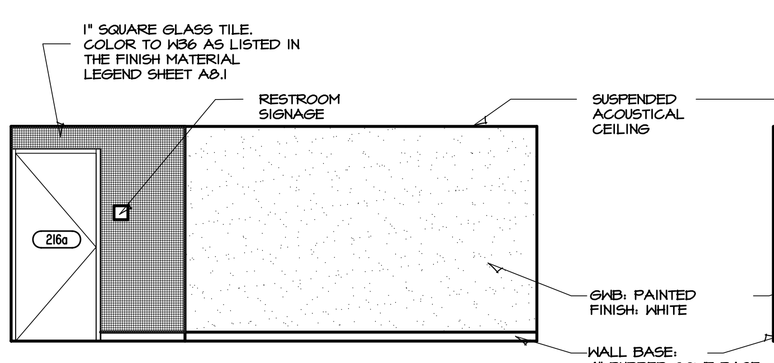

9 HALLWAY #218

SCALE: 1/4" = 1'-0"

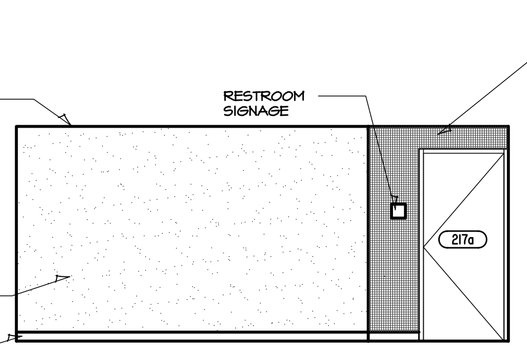

10 HALLWAY #218

SCALE: 1/4" = 1'-0"

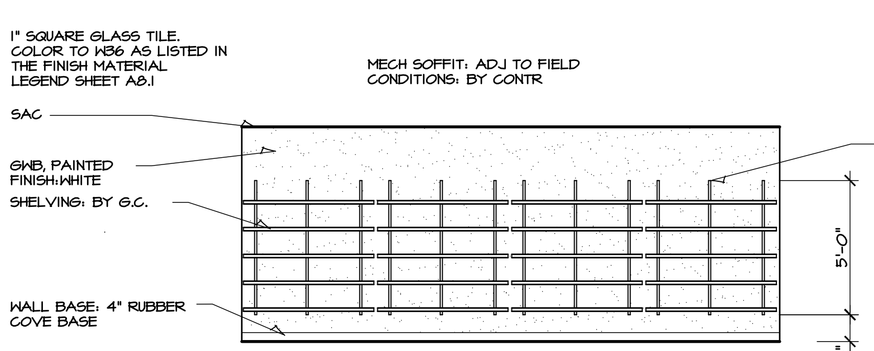

11 STORAGE #219

SCALE: 1/4" = 1'-0"

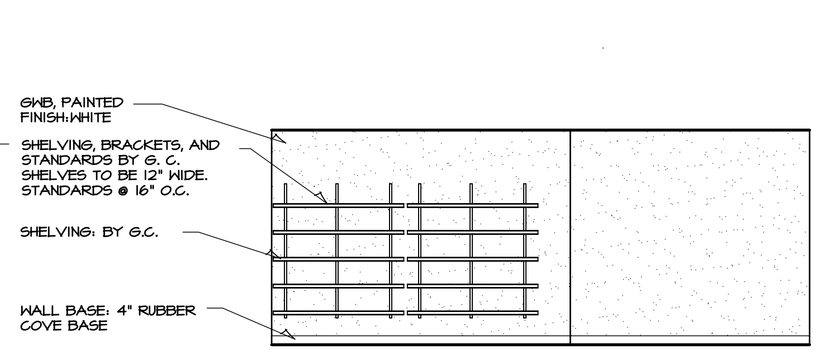

12 STORAGE #219

SCALE: 1/4" = 1'-0"

ARCHITECTS

ALBERT R. HANNEY LICENSED 1005 KANSAS PROFESSIONAL ARCHITECT

5/23/18

HANNEY & ASSOCIATES ARCHITECTS
1726 South Hillside, Wichita, Kansas, 67211
Phone (316) 683-8965
Fax (316) 684-1441

2018 GENESIS HEALTH CLUBS OVERLAND PARK

6700 W 110 Street, 66211

HEALTH GENESIS CLUB

DRAWINGS ISSUED		
NO.	DATE	ITEM ISSUED
18	5/23/18	PLAN REVIEW
17	2/12/18	PERMIT
16	2/09/18	CHECK SET
15	2/02/18	CHECK SET
14	01/15/18	CHECK SET
13	01/08/18	CHECK SET

COMPUTER DRAWING
OP_A607.DWG

DATE: FEBRUARY 2018	
DRAWN BY:	CHECKED BY:
MH, CH, BS, TH	MRH

SHEET

A6.7

OF - SHEETS