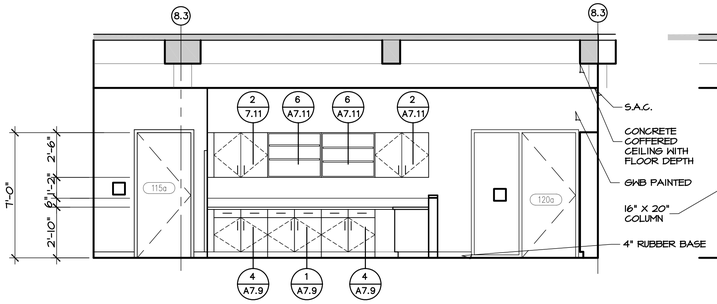

120 CHILDCARE–KITCHEN AREA
1 MAIN FLOOR PLAN
SCALE: 1/8" = 1'-0"

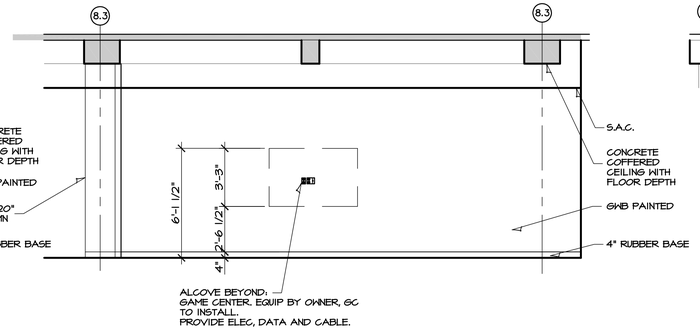

120 CHILDCARE–GAME CENTER
2 MAIN FLOOR PLAN
SCALE: 1/8" = 1'-0"

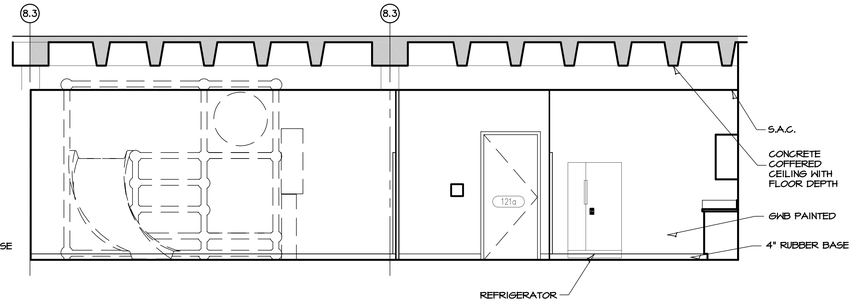

120 CHILDCARE
3 MAIN FLOOR PLAN
SCALE: 1/8" = 1'-0"

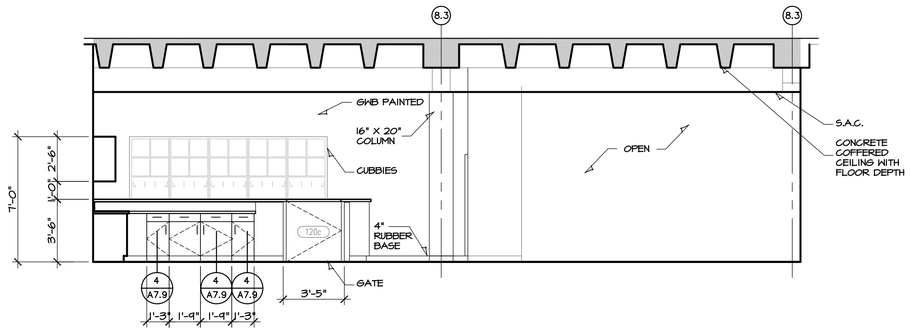

120 CHILDCARE–KITCHEN AREA
4 MAIN FLOOR PLAN
SCALE: 1/8" = 1'-0"

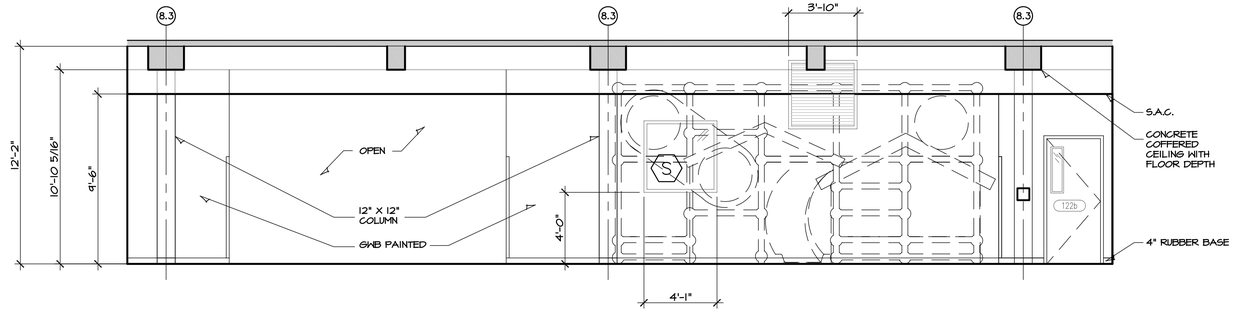

120 CHILDCARE
5 MAIN FLOOR PLAN
SCALE: 1/8" = 1'-0"

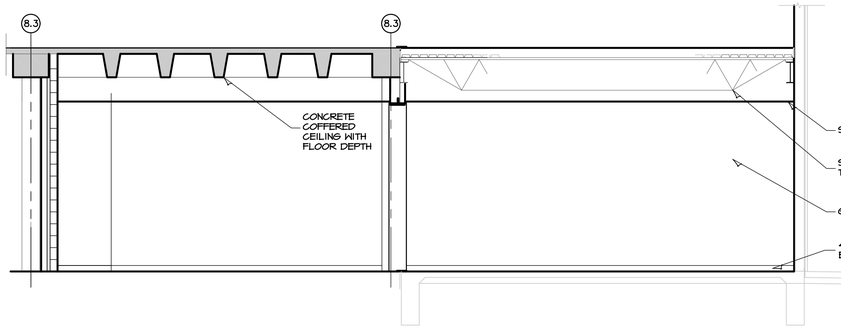

120 CHILDCARE/NEW CHILDCARE
6 MAIN FLOOR PLAN
SCALE: 1/8" = 1'-0"

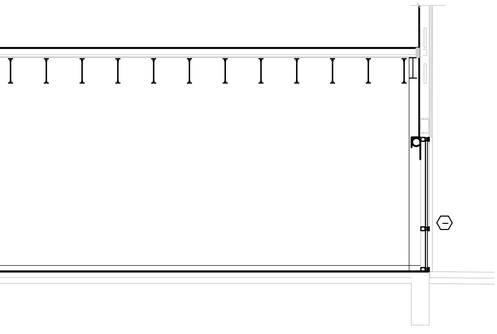

120 NEW CHILDCARE
7 MAIN FLOOR PLAN
SCALE: 1/8" = 1'-0"

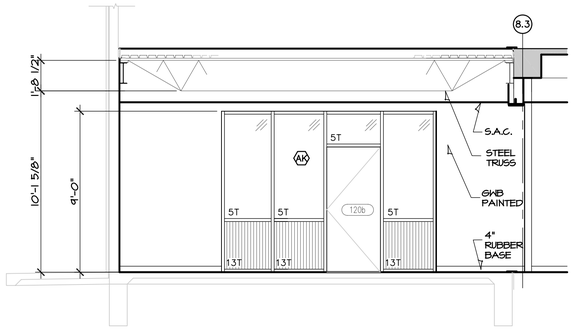

120 CHILDCARE–EXIT TO EXTERIOR
8 MAIN FLOOR PLAN
SCALE: 1/8" = 1'-0"

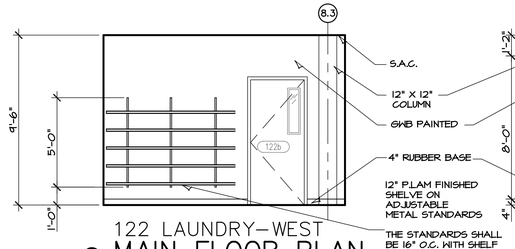

122 LAUNDRY–WEST
9 MAIN FLOOR PLAN
SCALE: 1/8" = 1'-0"

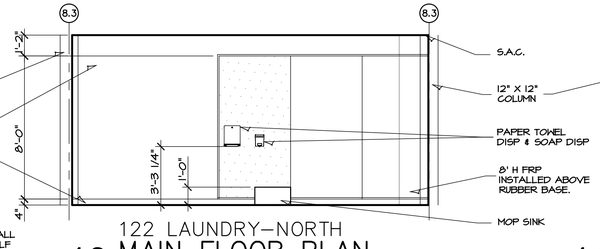

122 LAUNDRY–NORTH
10 MAIN FLOOR PLAN
SCALE: 1/8" = 1'-0"

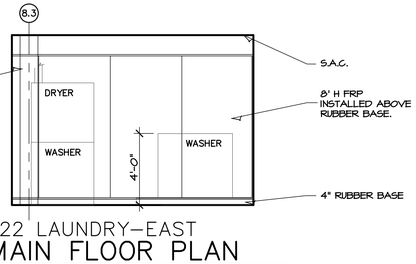

122 LAUNDRY–EAST
11 MAIN FLOOR PLAN
SCALE: 1/8" = 1'-0"

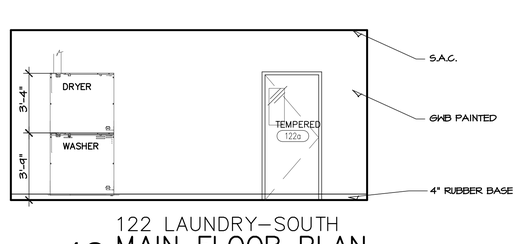

122 LAUNDRY–SOUTH
12 MAIN FLOOR PLAN
SCALE: 1/8" = 1'-0"

HANNEY & ASSOCIATES ARCHITECTS
1726 South Hillside, Wichita, Kansas, 67211
Phone (316) 683-8965
Fax (316) 684-1441

ALBERT R. HANNEY LICENSED 1005 ARCHITECT PROFESSIONAL ARCHITECT

6/07/18

2018 GENESIS HEALTH CLUBS OVERLAND PARK
6700 W 110 Street, 66211

DRAWINGS ISSUED		
NO.	DATE	ITEM ISSUED
18	6/07/18	ADDENDUM #3
17	2/12/18	PERMIT
16	2/09/18	CHECK SET
15	2/02/18	CHECK SET
14	01/15/18	CHECK SET
13	01/08/18	CHECK SET

COMPUTER DRAWING
OP_A101.DWG

DATE: FEBRUARY 2018	
DRAWN BY:	CHECKED BY:
MH, CH, BS, TH	MRH

SHEET

A6.11

OF - SHEETS