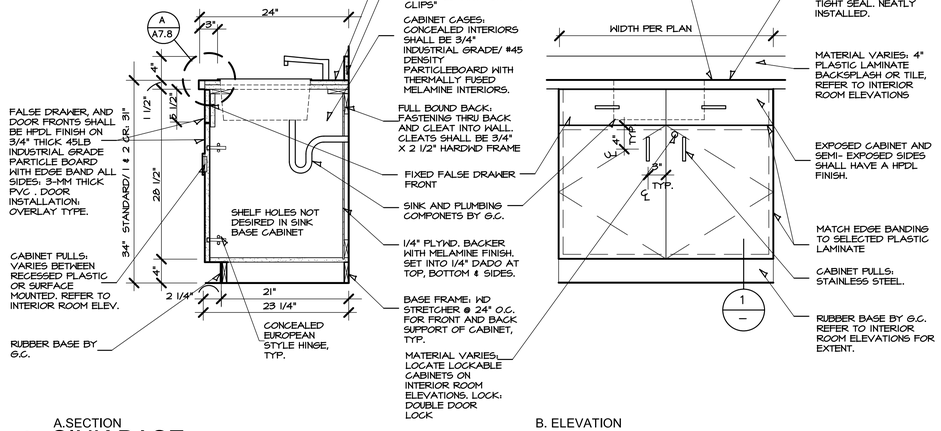

A.SECTION

1 SINK BASE

SCALE 1" = 1'-0"

B. ELEVATION

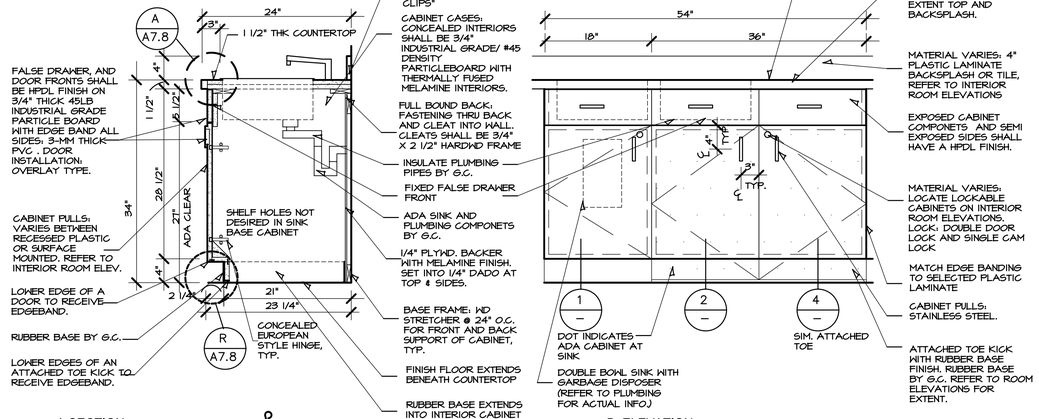

A.SECTION

2 ADA SINK BASE

SCALE 1" = 1'-0"

B. ELEVATION

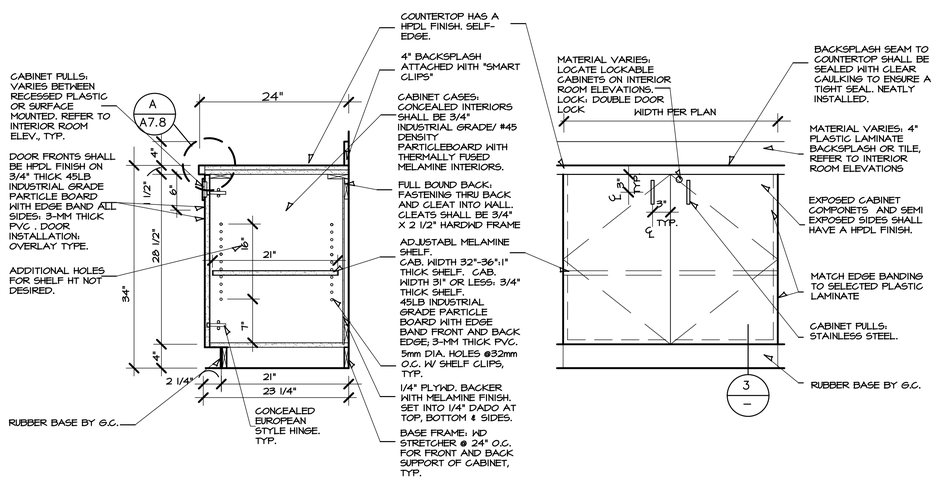

A.SECTION

3 DOOR BASE

SCALE 1" = 1'-0"

B. ELEVATION

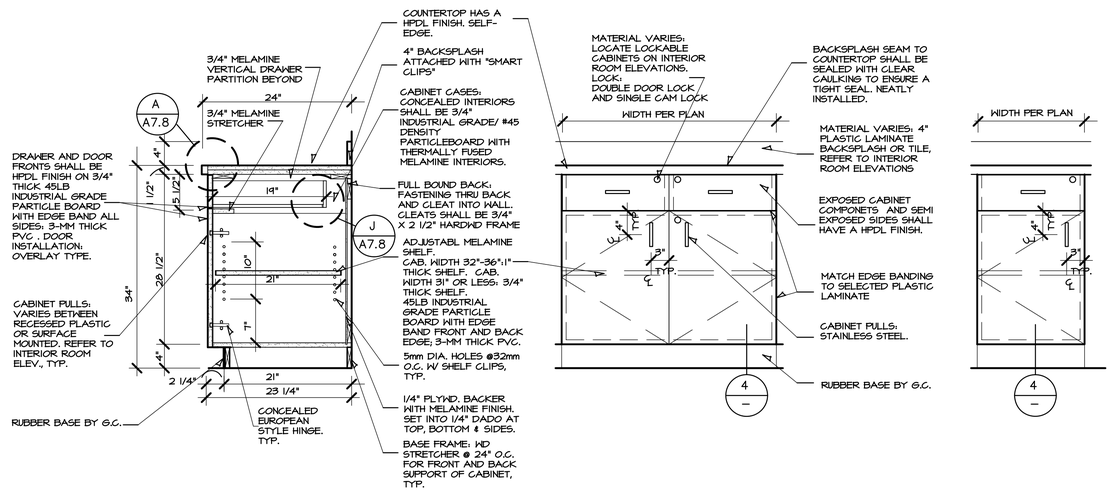

A.SECTION

4 DOOR/DRAWER BASE

SCALE 1" = 1'-0"

B. ELEVATION

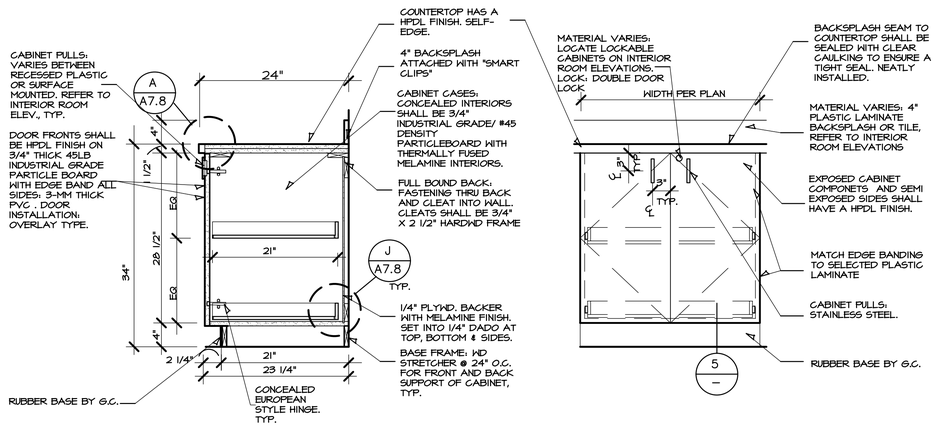

A.SECTION

5 DOOR BASE WITH GLIDE SHELVES

SCALE 1" = 1'-0"

B. ELEVATION

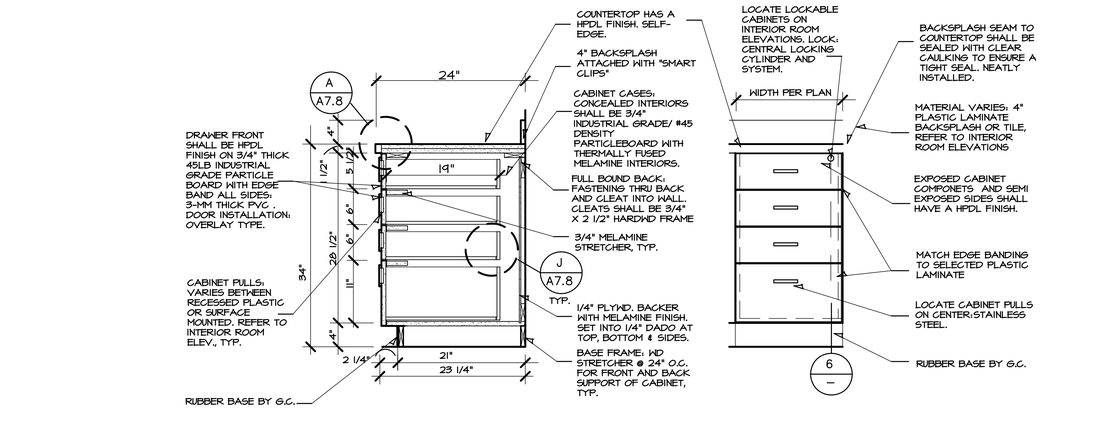

A.SECTION

6 4 DRAWER BASE

SCALE 1" = 1'-0"

B. ELEVATION

ARCHITECTS

MARTIN R. HANNEY LICENSED 3005 KANSAS PROFESSIONAL ARCHITECT

6/07/18

HANNEY & ASSOCIATES ARCHITECTS
1726 South Hillside, Wichita, Kansas, 67211
Phone (316) 683-8965
Fax (316) 684-1441

2018 GENESIS HEALTH CLUBS OVERLAND PARK

6700 W 110 Street, 66211

GENESIS HEALTH CLUB

DRAWINGS ISSUED		
NO.	DATE	ITEM ISSUED
20	6/07/18	ADDENDUM #3
19	5/23/18	PLAN REVIEW
18	4/27/18	PLAN REVIEW
17	2/12/18	PERMIT
16	2/09/18	CHECK SET
15	2/02/18	CHECK SET
14	01/15/18	CHECK SET
13	01/08/18	CHECK SET

COMPUTER DRAWING
323_A709.dwg

DATE: FEBRUARY 2018	
DRAWN BY:	CHECKED BY:
MH, CH, BS, TH	MRH

SHEET

A7.9

OF - SHEETS