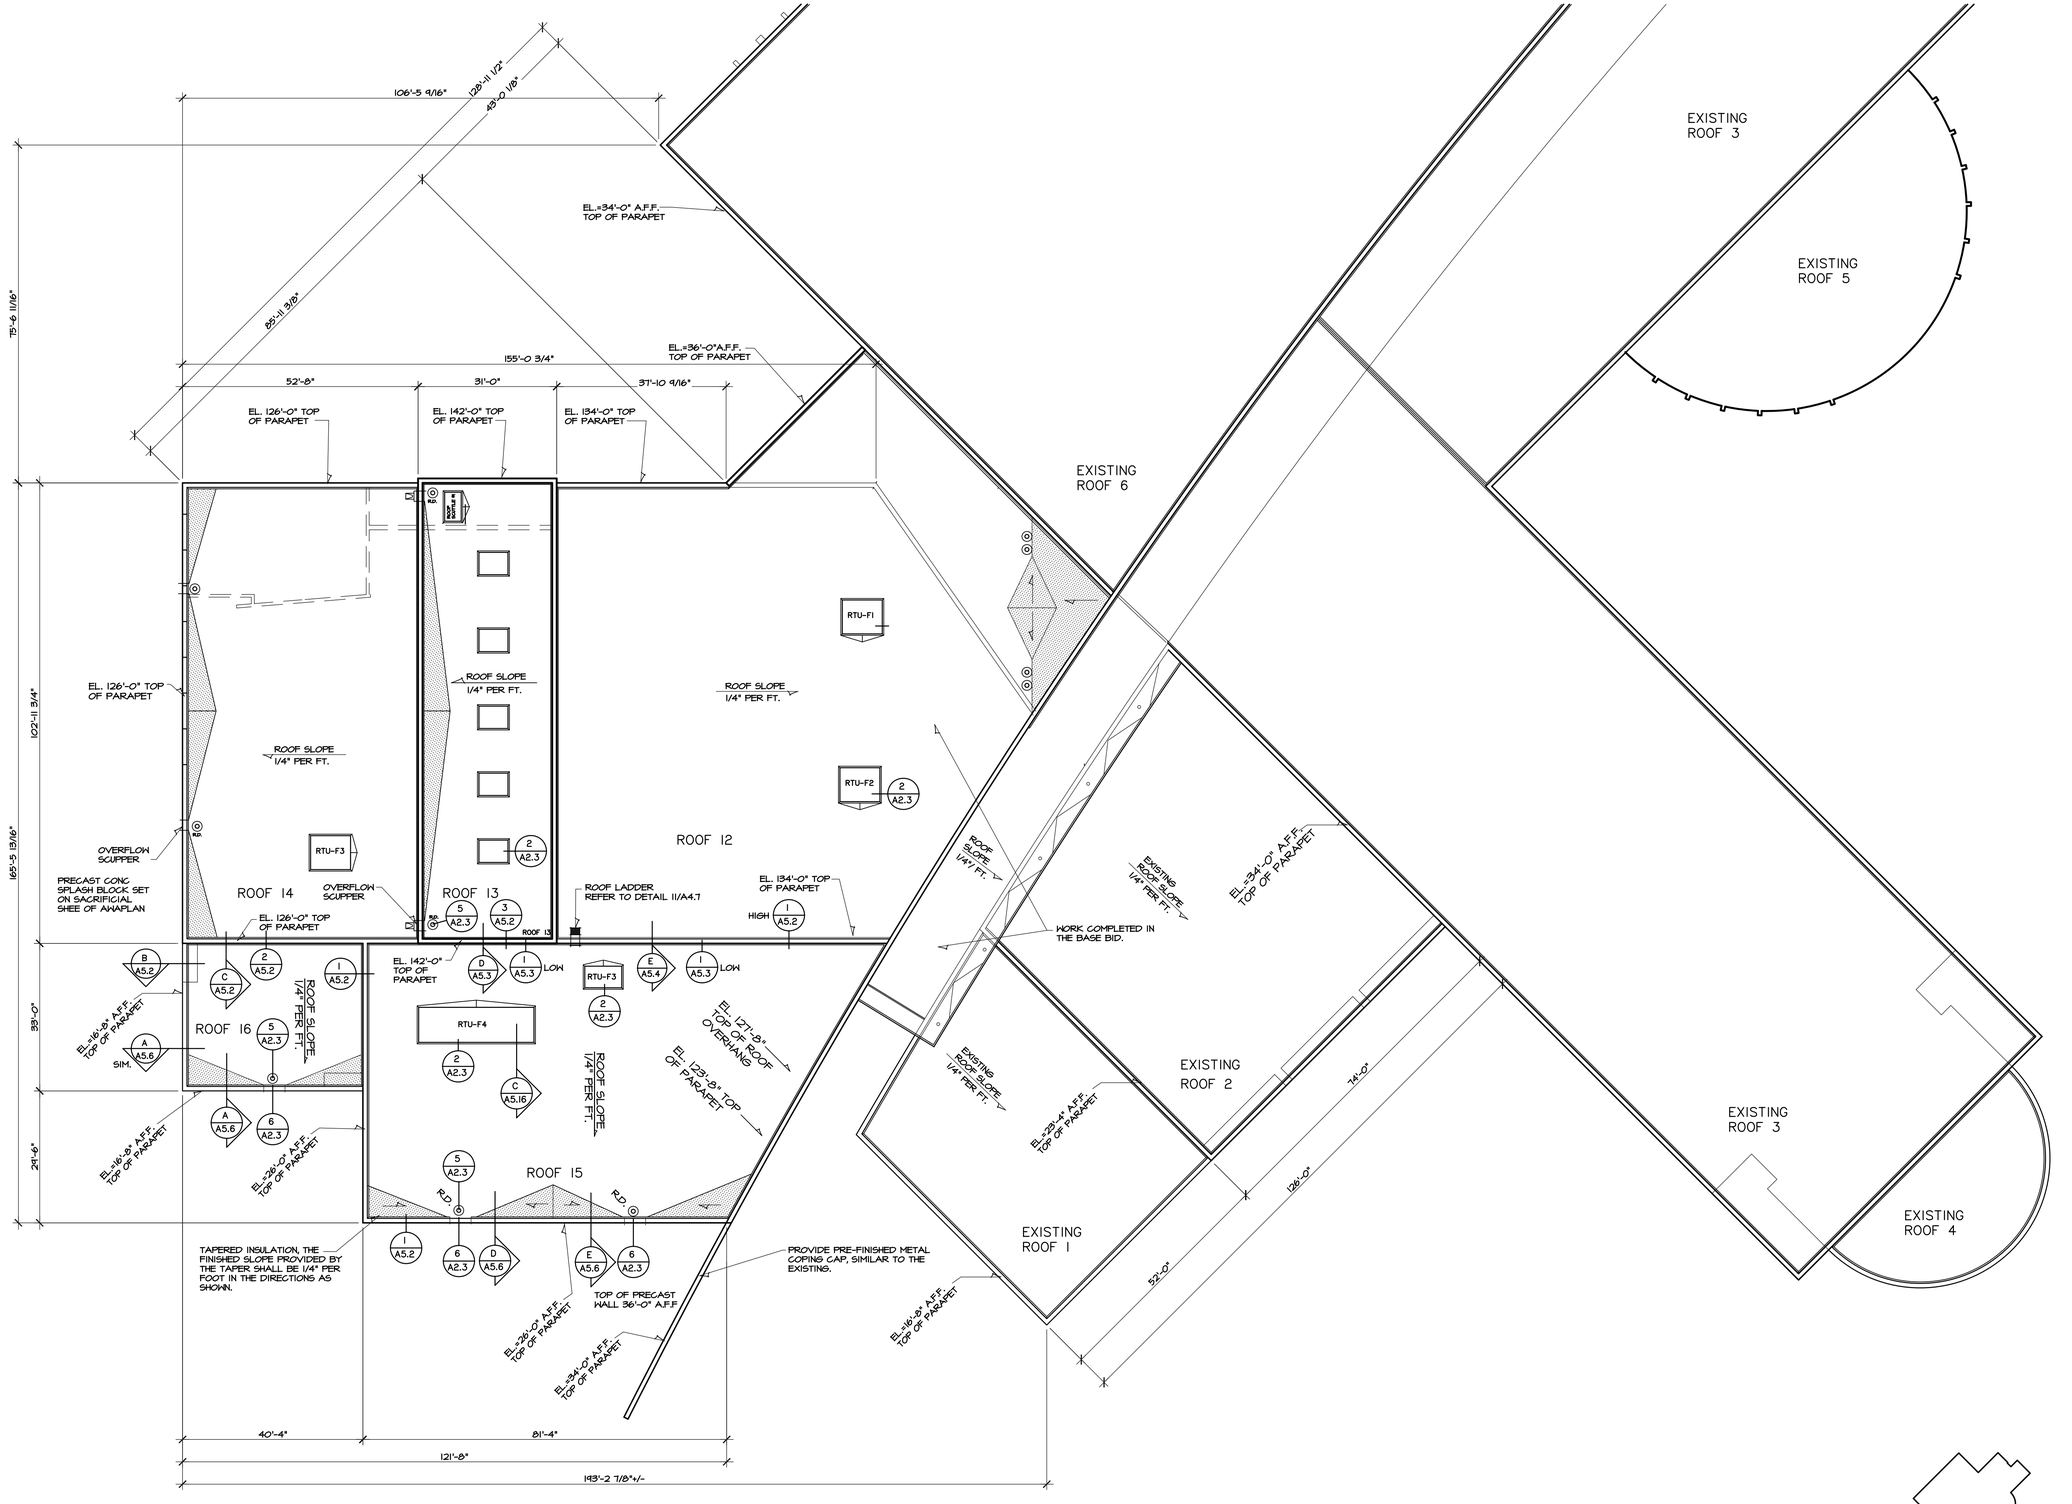

ALTERNATE #1

A ROOF PLAN

SCALE: 1/16" = 1'-0"

ACTUAL NORTH

PLAN NORTH

KEY PLAN

SCALE: 1" = 8'-0"

NORTH

HANNEY & ASSOCIATES, ARCHITECTS
1726 South Hillside, Wichita, Kansas, 67211
Phone (316) 683-8965
Fax (316) 684-1441
www.haarchitects.com

2009
ANDALE HIGH SCHOOL
ANDALE, KANSAS
RENWICK UNIFIED SCHOOL DISTRICT 267

DRAWINGS ISSUED		
NO.	DATE	ITEM ISSUED
6	3/25	ADDENDUM 4
5	2/28	ISSUED FOR BIDS
4	2/24	REVIEW
3	2/12	REVIEW
2	2/05	REVIEW
11	1/30	REVIEW

COMPUTER DRAWING
267AH201R.DWG

DATE: FEBRUARY 2009	
DRAWN BY:	CHECKED BY:
JP, TH, SF, BS	MH

SHEET

A2.1b

OF SHEETS