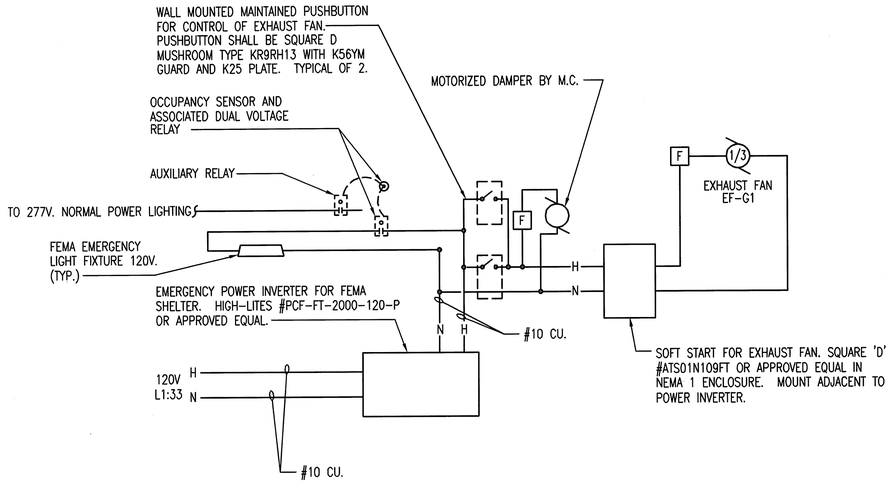

1 FEMA EMERGENCY POWER WIRING DIAGRAM

NO SCALE

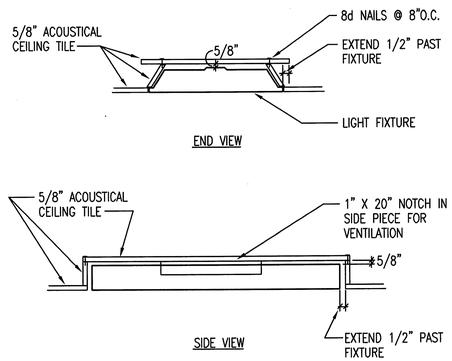

2 1-HOUR FIRE RESISTANT ASSEMBLY FOR LAY-IN FIXTURES

NO SCALE

THIS DETAIL IS BASED ON U.L. DESIGN #225. OTHER U.L. LISTED ASSEMBLIES MAY BE USED UPON APPROVAL FROM THE ARCHITECT OR ENGINEER.

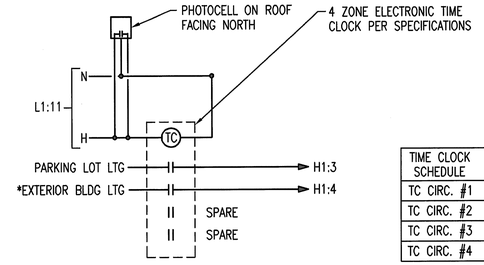

*CIRCUIT EMERGENCY LIGHTS AHEAD OF TIMECLOCK.

TIME CLOCK SCHEDULE	ON	OFF
TC CIRC. #1	DUSK	DAWN
TC CIRC. #2	DUSK	12:00AM
TC CIRC. #3	--	--
TC CIRC. #4	--	--

NOTE: VERIFY TIMES WITH OWNER REPRESENTATIVE.

3 LIGHTING CONTROL WIRING DIAGRAMS

NO SCALE

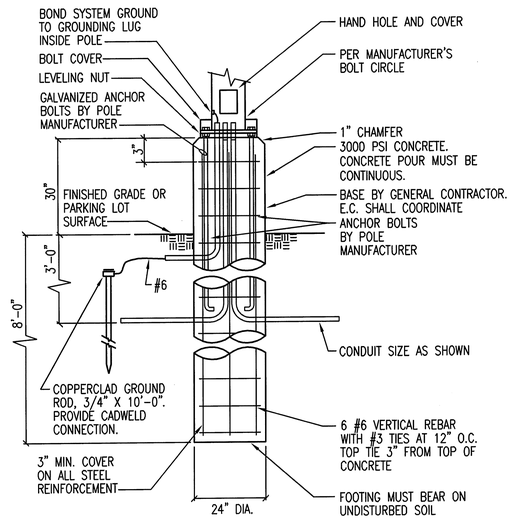

4 POLE BASE DETAIL - FIXTURE 'P32'

NO SCALE (30' MAX. POLE)

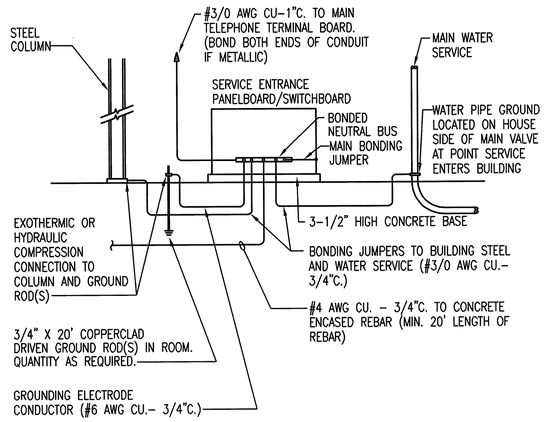

NOTE: PROVIDE OTHER GROUNDING CONNECTIONS AS SPECIFIED IN N.E.C. ARTICLE 250.50.

5 SYSTEM GROUNDING DETAIL - PANEL

NO SCALE

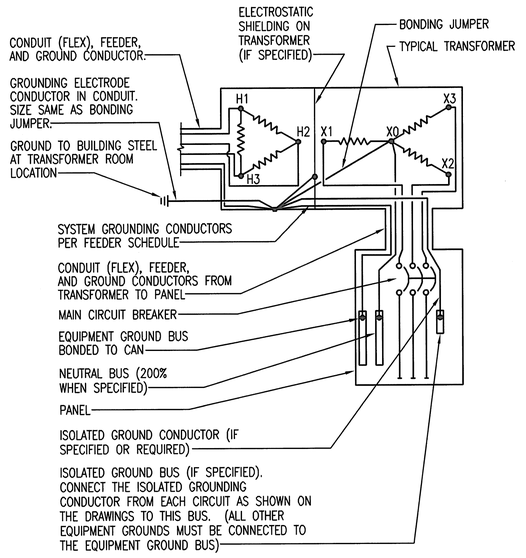

6 TYPICAL TRANSFORMER GROUNDING DETAIL

NO SCALE

ARCHITECTS

DENNIS L. DOWNES LICENSED 12062 KANSAS PROFESSIONAL ENGINEER

HANNEY & ASSOCIATES, ARCHITECTS
1726 South Hillside, Wichita, Kansas, 67211
Phone (316) 683-8965
Fax (316) 684-1441
www.haarchitects.com

2009
GARDEN PLAIN HIGH SCHOOL - NEW GYM
GARDEN PLAIN, KANSAS
RENWICK UNIFIED SCHOOL DISTRICT 267

DRAWINGS ISSUED		
NO.	DATE	ITEM ISSUED
1	4/17	FOR BIDS

COMPUTER DRAWING

DATE: APRIL 2009	
DRAWN BY:	CHECKED BY:
JLM	DLD

SHEET

E1.4

OF 16 SHEETS

Professional Engineering Consultants, P.A.
300 S. EDERA • WICHITA, KANSAS 67202 • 316.262.2691 • FAX 316.262.3003
www.pec1.com

Saved 04-19-2009 5:25:54 PM by JLL
Plot Scale 1:96 04-20-2009 8:41:36 AM
E:\2009\0808M\002\0808M-002-E14-DETAILS
by JLL