THE GENERAL CONTRACTOR FOR THE NEW GYM SHALL BE RESPONSIBLE FOR THE EARTHWORK, SUB-SURFACE STABILIZATION AND CONCRETE. THE TRACK CONTRACTOR SHALL PROVIDE THE G.C. THE VAULT BOX AND COORDINATE SETTING THE VAULT BOX IN THE CORRECT LOCATION AND HEIGHT. THE TRACK CONTRACTOR SHALL BE RESPONSIBLE FOR THE SURFACE MATERIAL ON THE RUNWAYS.

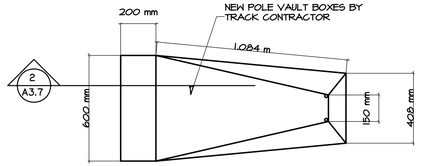

1 POLE VAULT BOX PLAN
SCALE 3/4" = 1'-0"

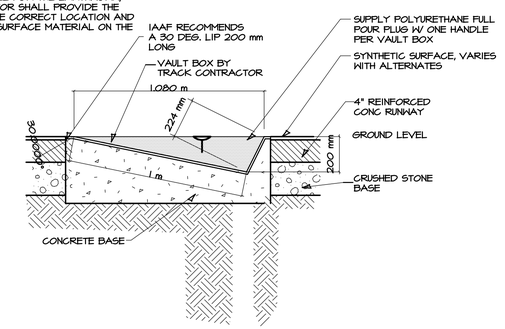

2 POLE VAULT BOX SECT.
SCALE 3/4" = 1'-0"

HANNEY & ASSOCIATES, ARCHITECTS
1726 South Hillside, Wichita, Kansas, 67211
Phone (316) 683-8965
Fax (316) 684-1441
www.hoarchitects.com

CONSTRUCT LANDING AREA PAD AS ONE CONC. PAD, FINISH ELEVATION TO BE THE THICKNESS OF THE SURFACE MATERIAL (1/2" VERIFY) ABOVE RUNWAY BUT LEVEL. NO JOINTS IN FRONT OF BOX. BOX TO BE INSTALLED THE THICKNESS OF THE SURFACE MATERIAL (1/2" VERIFY) ABOVE RUNWAY.

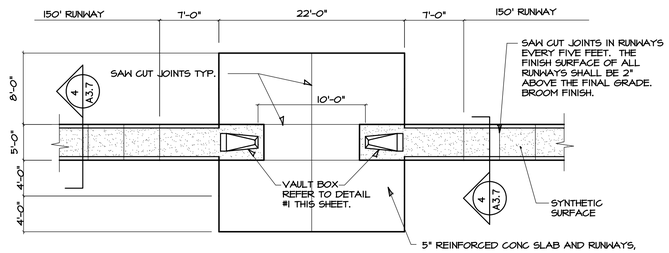

3 POLE VAULT LANDING
SCALE 1/8" = 1'-0"

THE RUNWAYS WILL BE CONSTRUCTED WITH CONCRETE.
ADJUST FINAL GRADING TO BE WITHIN 2" OF THE TOP OF THE PAVING SURFACE

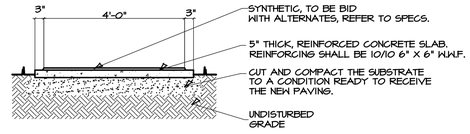

4 CONCRETE RUNWAY
SCALE 1/2" = 1'-0"

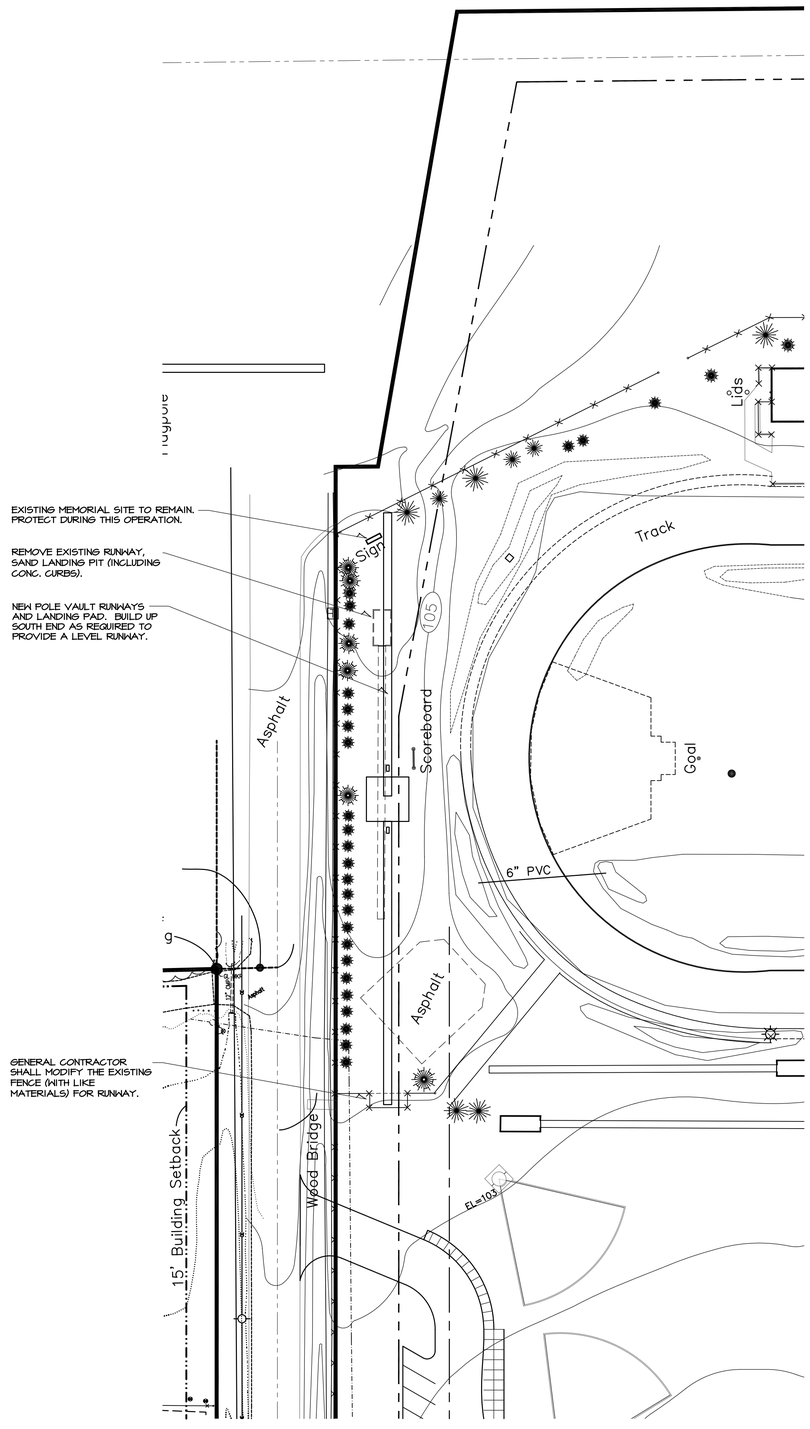

A POLE VAULT
SCALE 1/2" = 1'-0"

B POLE VAULT LANDING
SCALE 1/8" = 1'-0"

2009
GARDEN PLAIN HIGH SCHOOL - NEW GYM
GARDEN PLAIN, KANSAS
RENWICK UNIFIED SCHOOL DISTRICT 267

DRAWINGS ISSUED		
NO.	DATE	ITEM ISSUED
1	04/28	ADDENDUM 1

COMPUTER DRAWING
2676HA3D7.DWG

DATE: APRIL 2009	
DRAWN BY:	CHECKED BY:
JP TH SF BG JH	MH

SHEET
A3.7
OF 1 SHEETS