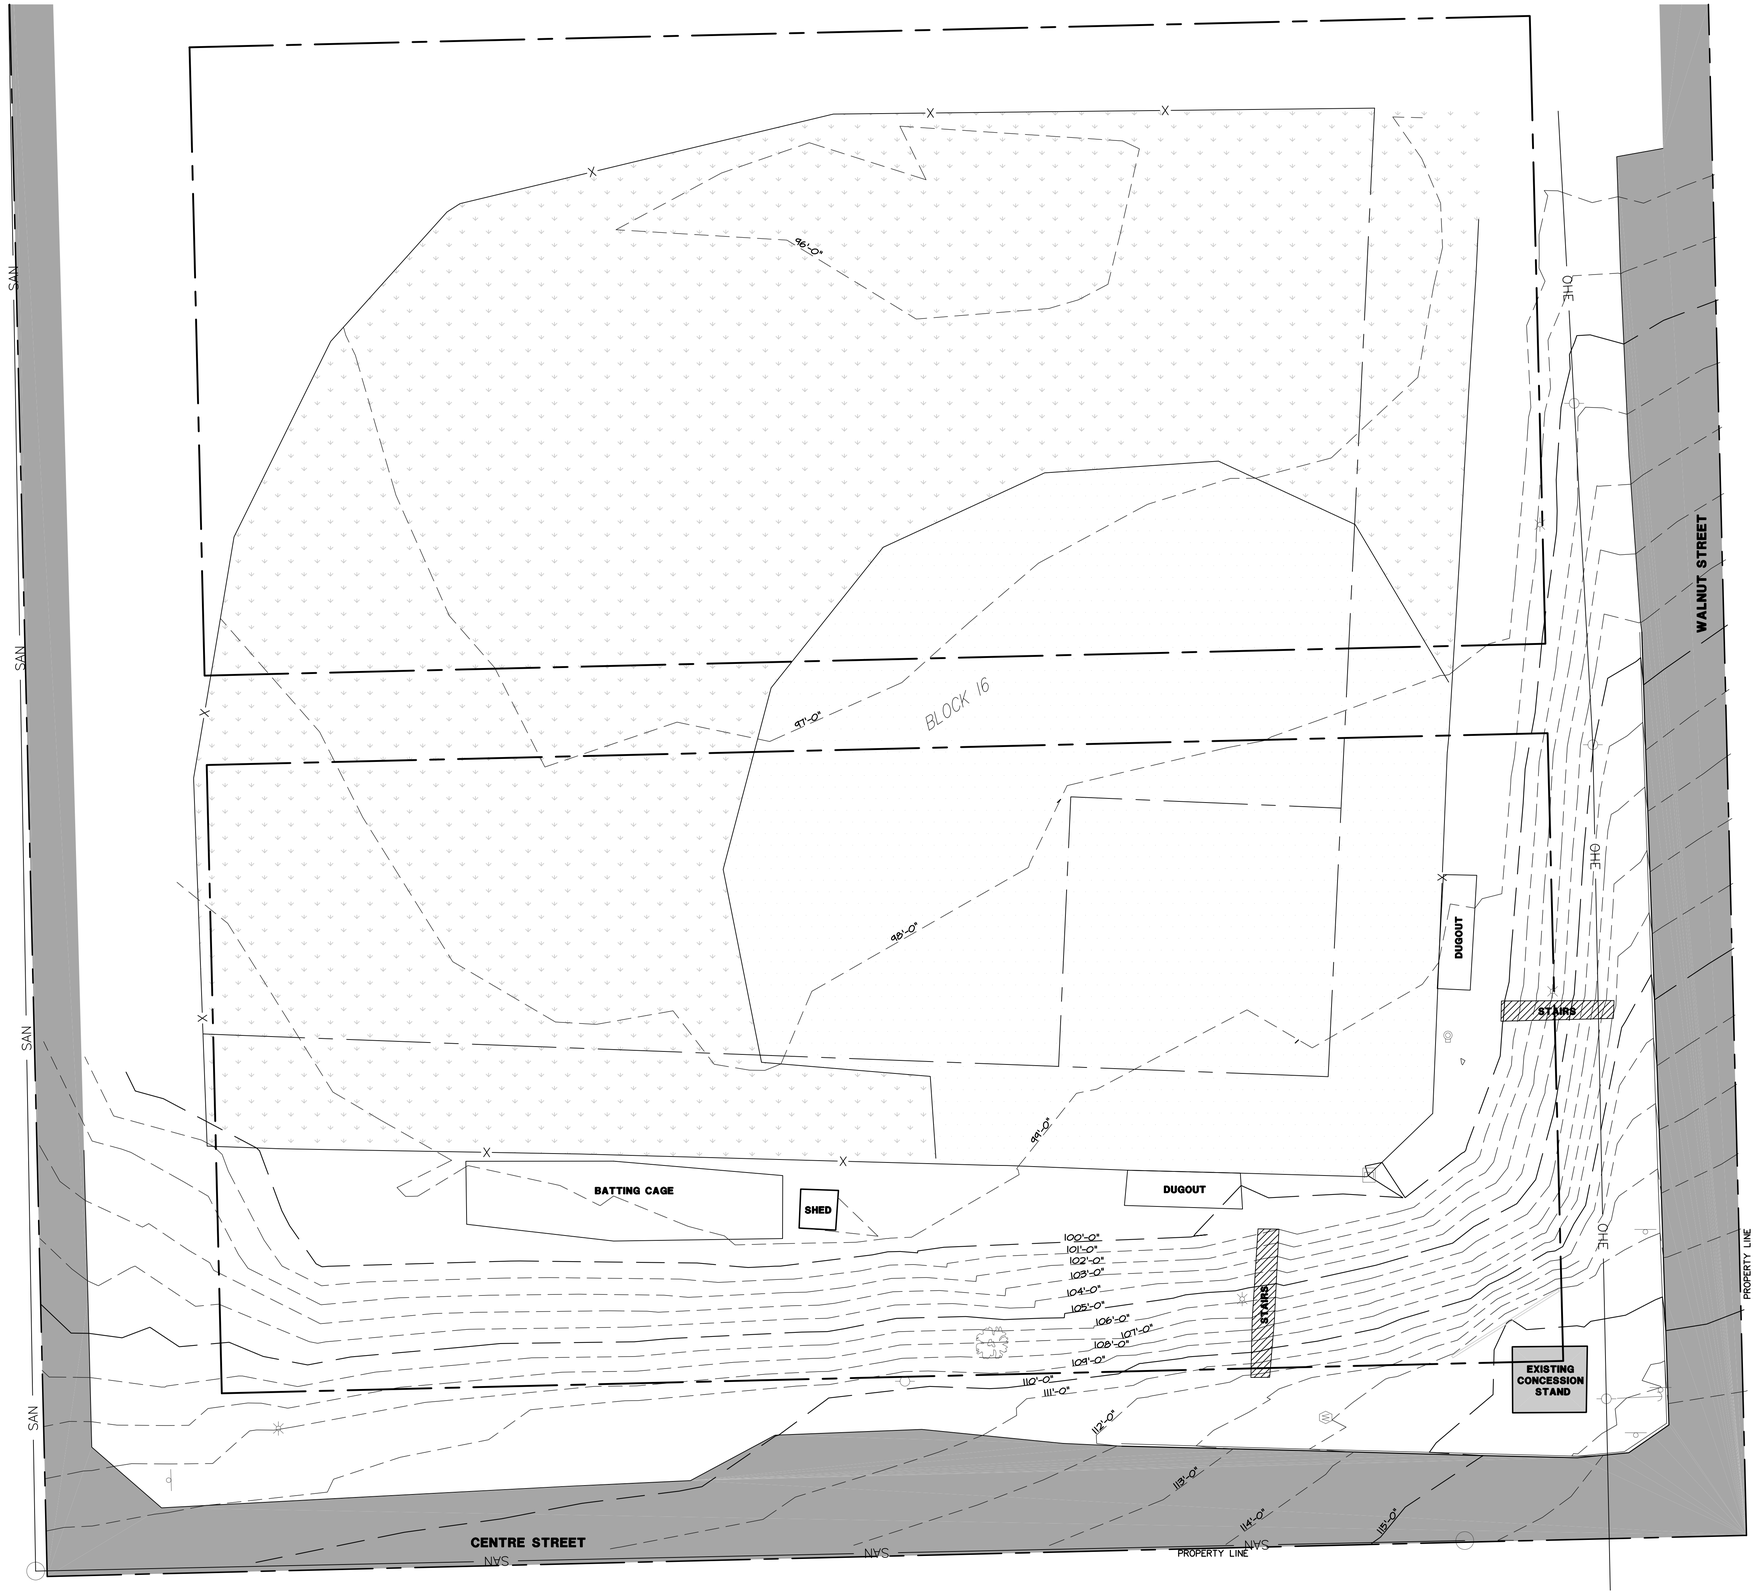

A EXISTING SITE
SCALE 1/16"= 1'-0"
NORTH

HAMMEY & ASSOCIATES, ARCHITECTS
1726 South Hillside, Wichita, Kansas, 67211
Phone (316) 683-8965
Fax (316) 684-1441

NEW SOFTBALL BLEACHERS
USD 429 TROY HIGH SCHOOL
TROY, KANSAS

CLARK LAND SURVEYING, P.A.
125 SOUTH MAIN STREET, PO BOX 249
TROY, KANSAS 66087
(785) 985-2744 PHONE
(785) 985-2784 FAX

SURVEY NOTES:

1) ALL BEARINGS SHOWN ON THIS DRAWING ARE ASSUMED AND ARE WITHOUT REFERENCE TO TRUE NORTH.

2) THIS SURVEY WAS PERFORMED WITHOUT THE BENEFIT OF A PROPER TITLE REPORT. EASEMENTS AND OTHER CONDITIONS MAY EXIST AND COULD BE DISCLOSED BY A PROPER TITLE REPORT, WHICH WAS NOT FURNISHED BY THE CLIENT.

3) UTILITIES WERE LOCATED USING KANSAS ONE-CALL TICKET NUMBER 11413559. ALL UTILITIES NEED TO BE VERIFIED BEFORE CONSTRUCTION BEGINS.

4) THERE IS A UNDERGROUND ELECTRIC CABLE AND WATERLINE IN THIS AREA. THE ACTUAL LOCATION CAN NOT BE VERIFIED AT THIS TIME. IT IS RECOMMENDED THAT THEY BE FIELD LOCATED TO VERIFY THE LOCATION AND ELEVATION BEFORE ANY CONSTRUCTION IS DONE IN THIS AREA.

DRAWINGS ISSUED		
NO.	DATE	ITEM ISSUED
3	1/24	ADDENDUM #1
2	1/6	ISSUED FOR BIDS
1	12/14	REVIEW

COMPUTER DRAWING
4295B_survey.dwg

DATE: JANUARY 6, 2012	
DRAWN BY:	CHECKED BY:
MRH, CH	MRH

SHEET

C1.0

OF - SHEETS