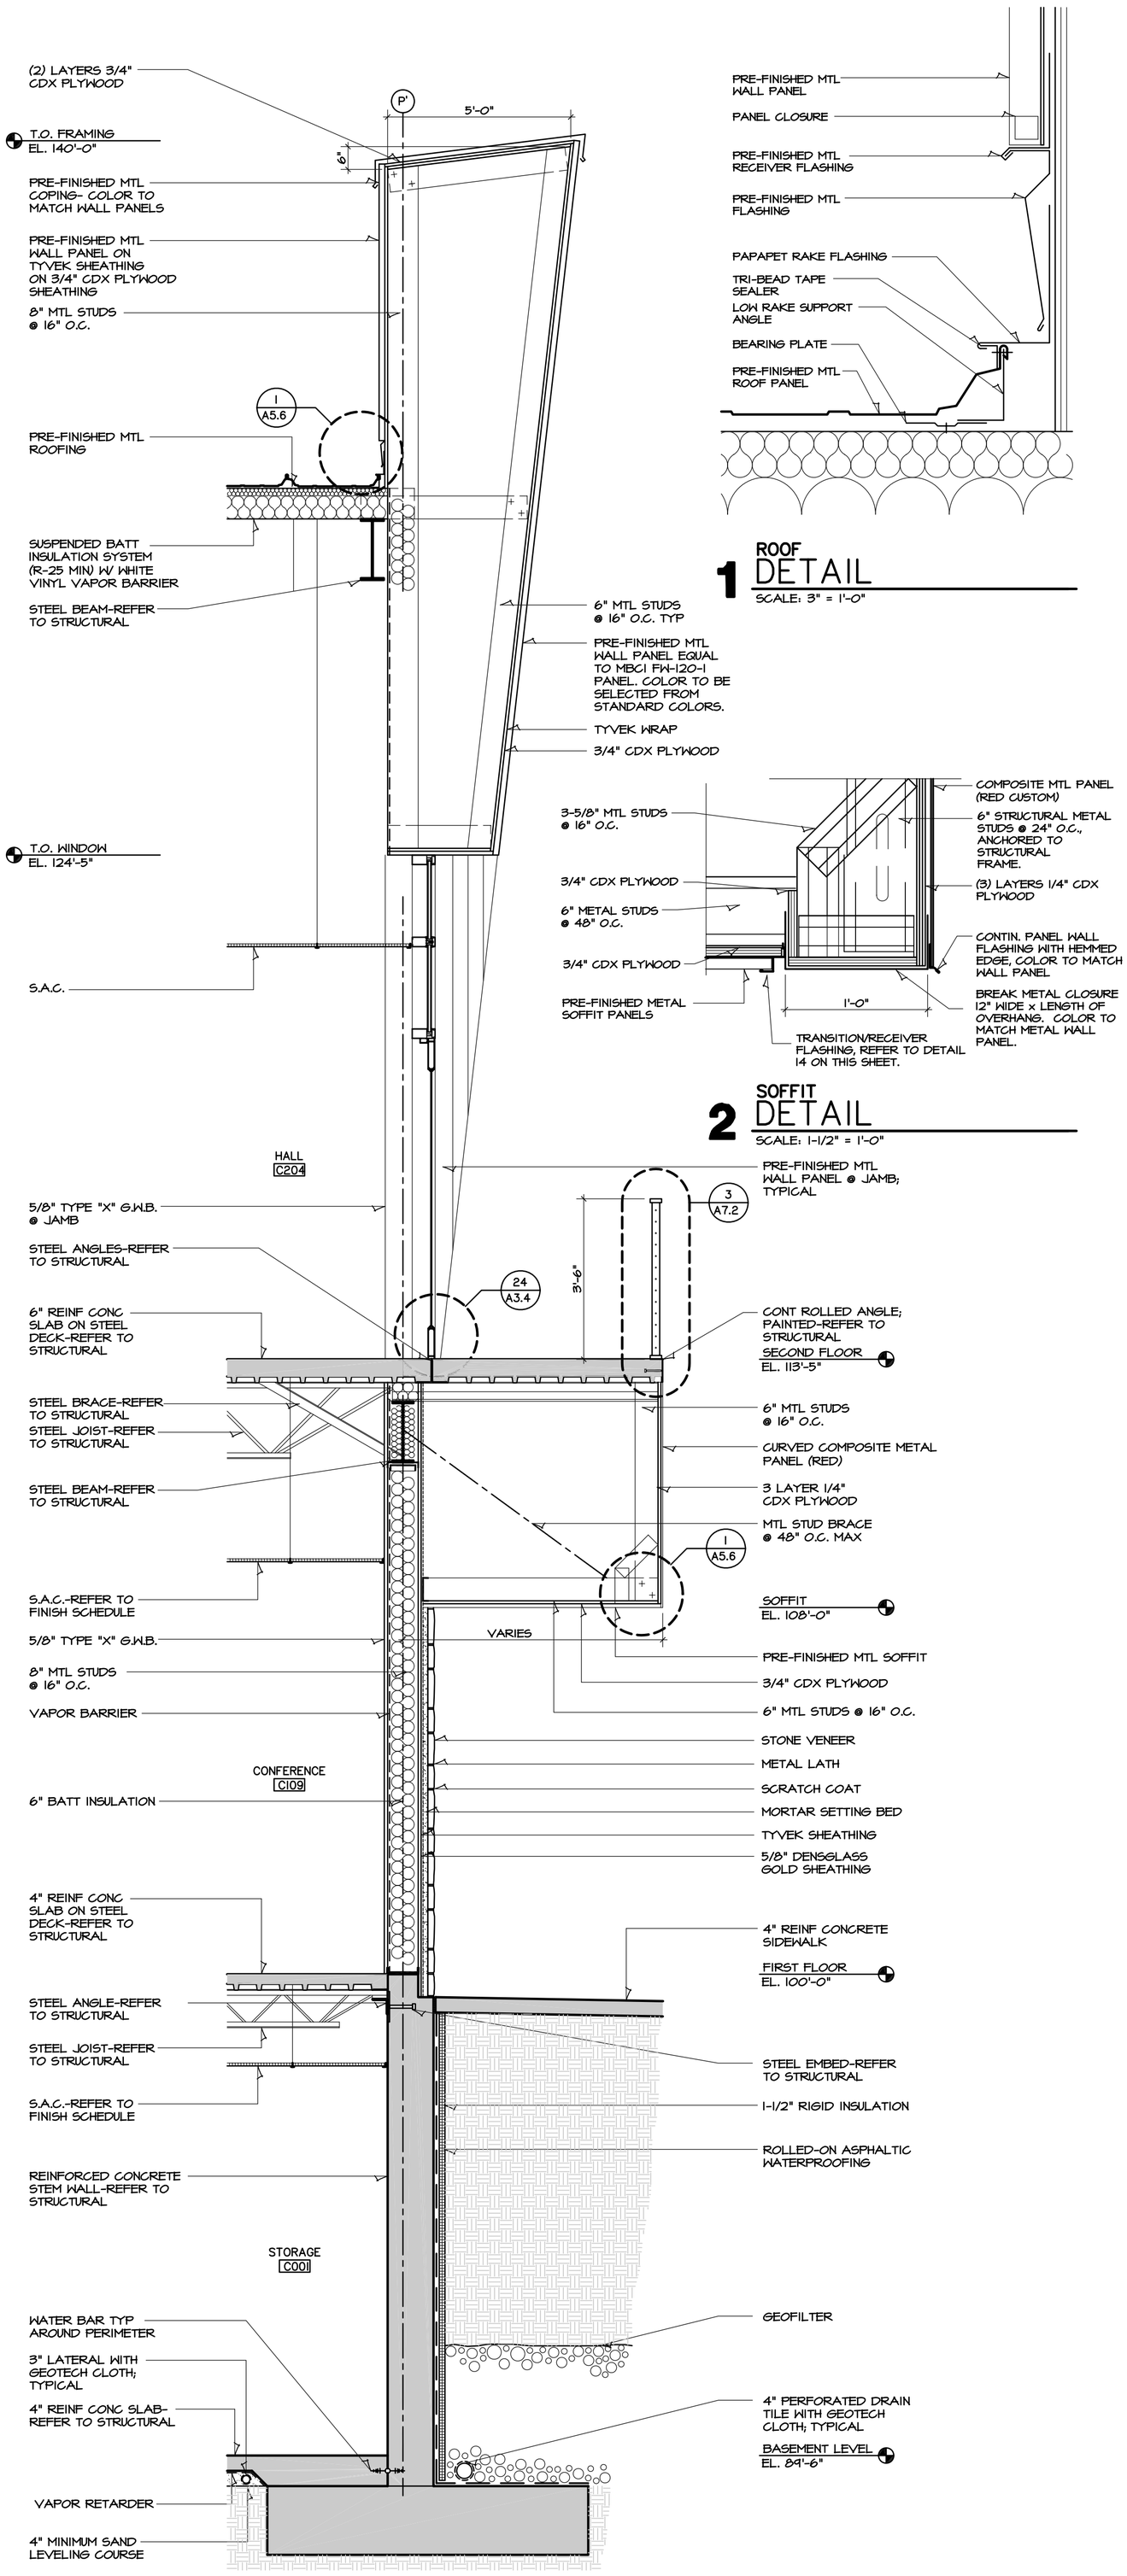

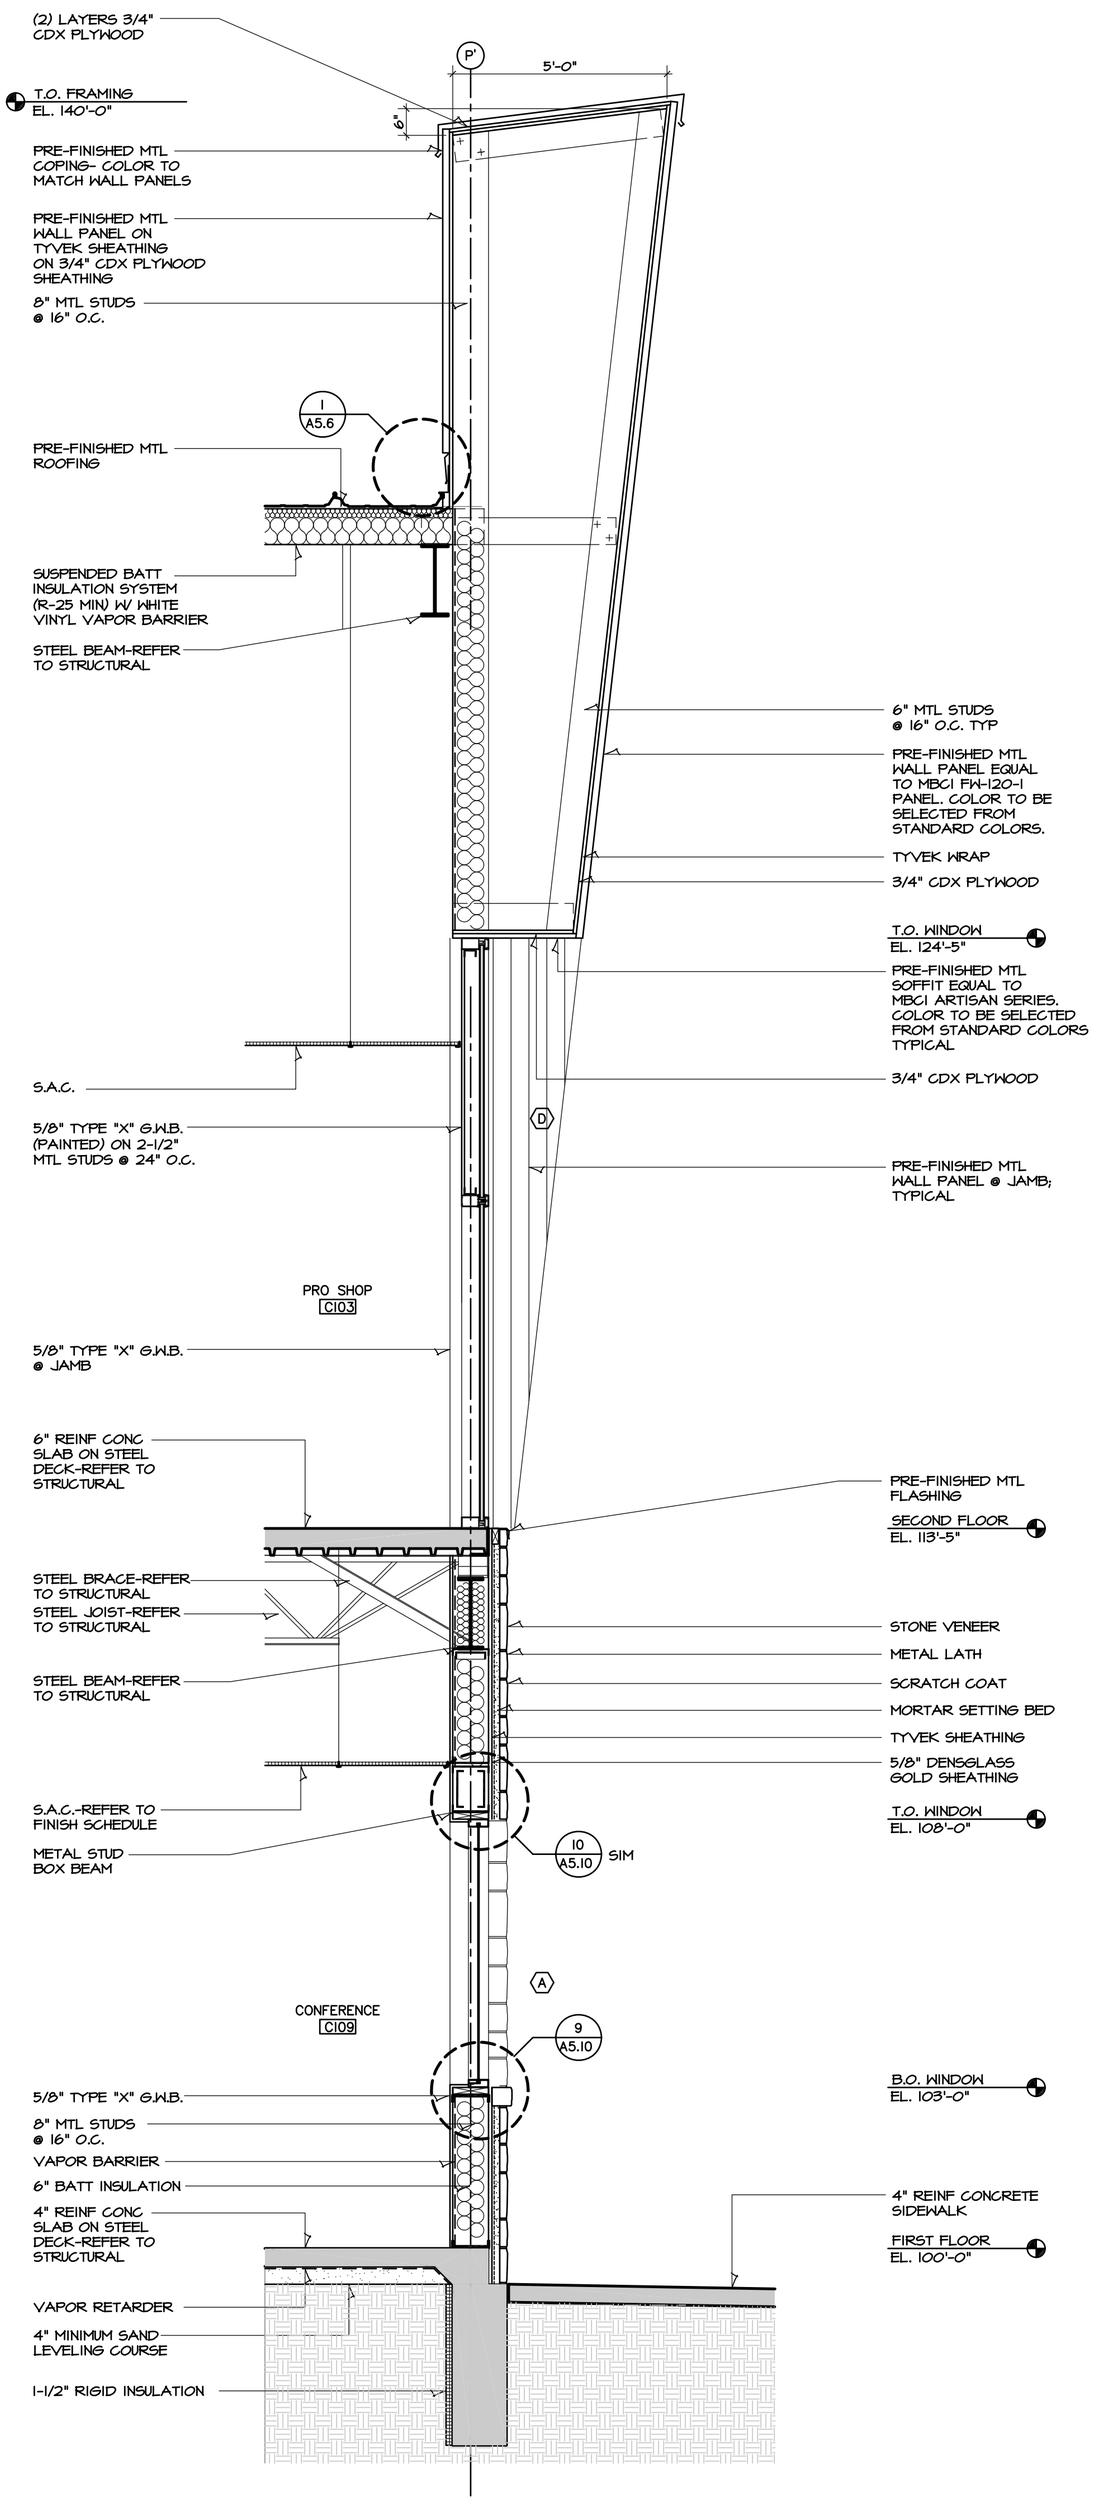

DRAWINGS ISSUED		
NO.	DATE	ITEM ISSUED
22	8/31/09	ADDENDUM #2
21	8/10/09	FOR BIDS
20	7/27/09	PROGRESS PRINT
19	7/20/09	PROGRESS PRINT
18	7/13/09	REVIEW
17	7/7/09	REVIEW
16	6/23/09	REVIEW
15	6/18/09	REVIEW

COMPUTER DRAWING
GNS09A56.DWG

DATE: AUGUST 1, 2009
DRAWN BY: MH, JP, SF
CHECKED BY: MRH

SHEET
A5.6
OF - SHEETS

2009 GENESIS HEALTH CLUB SOUTHVIEW PLAZA
Salina, Kansas Ninth & Cloud Streets

HANNEY & ASSOCIATES ARCHITECTS
1726 South Hillside, Wichita, Kansas, 67211
Phone (316) 683-8965
Fax (316) 684-1441