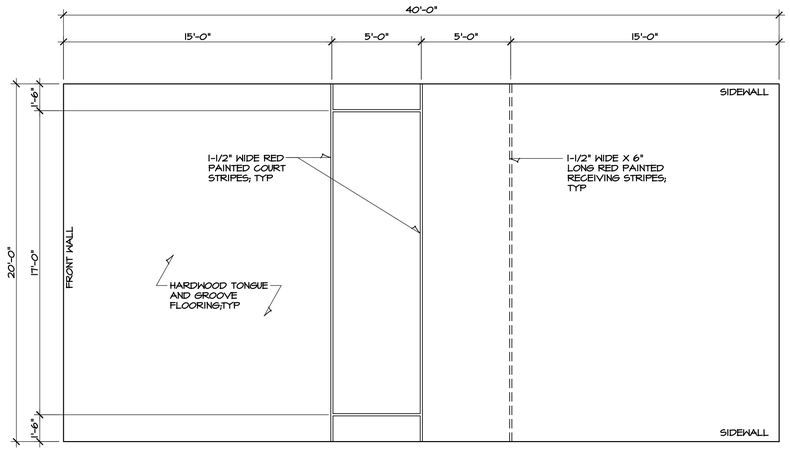

RACQUETBALL COURT
A FLOOR STRIPING
SCALE: 1/4" = 1'-0"
NORTH

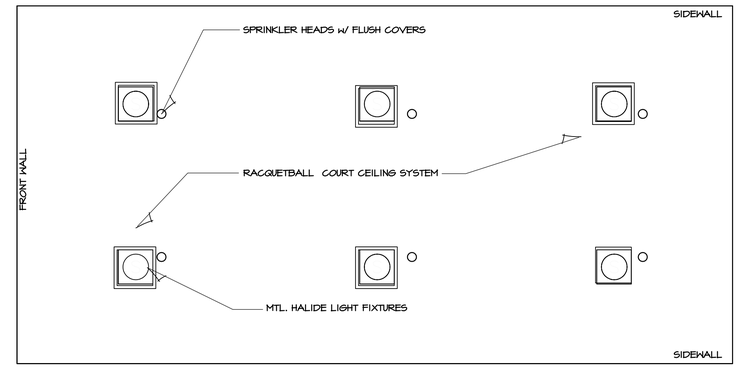

RACQUETBALL COURT
B REFLECTED CEILING PLAN
SCALE: 1/4" = 1'-0"
NORTH

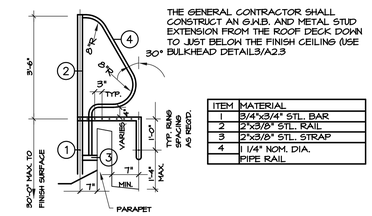

ITEM	MATERIAL
1	3/4"x3/4" STL. BAR
2	2"x3/8" STL. RAIL
3	2"x3/8" STL. STRAP
4	1 1/4" NOM. DIA. PIPE RAIL

C ROOF LADDER
SCALE: N.T.S.

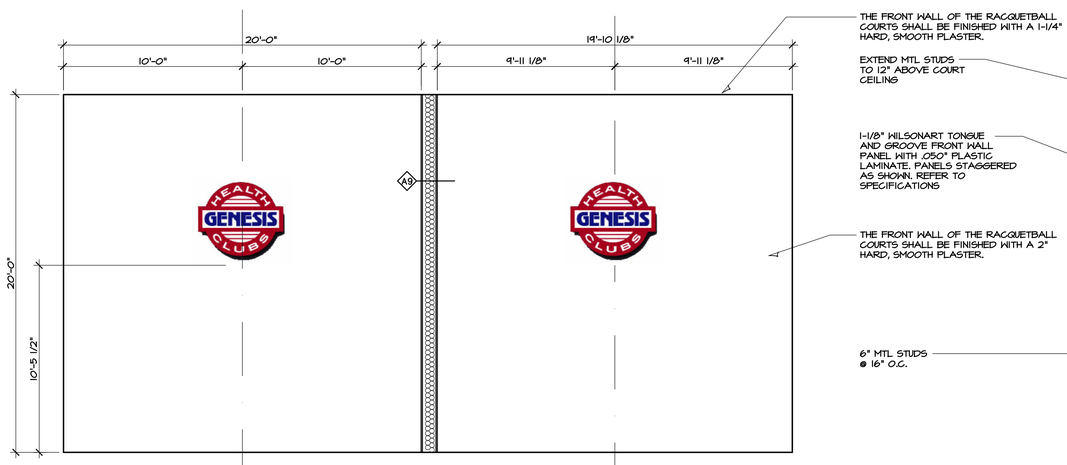

RACQUETBALL COURT
1 INTERIOR ELEVATION- FRONT WALL
SCALE: 1/4" = 1'-0"

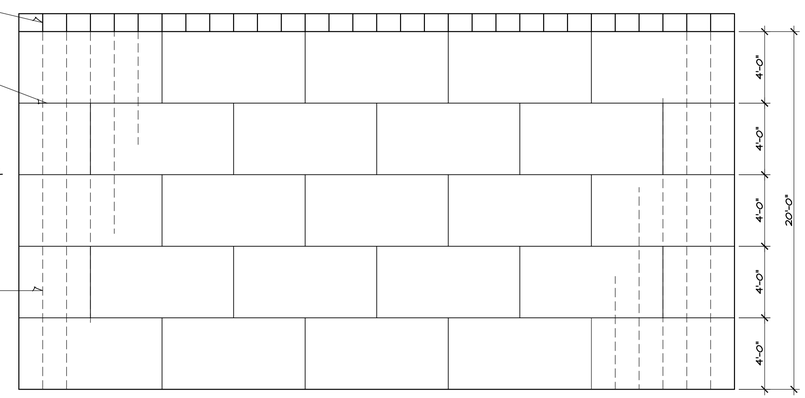

RACQUETBALL COURT
2 INTERIOR ELEVATION-SIDE WALL TYP.
SCALE: 1/4" = 1'-0"

ITEM	MATERIAL
1	3/4"x3/4" STL. BAR
2	1 1/4"x1/4" STL. STRAP
3	2"x3/8" STL. RAIL
4	3"x1/4" STL. STRAP
5	2"x3/8" STL. STRAP
6	1 1/4" NOM. DIA. PIPE RAIL

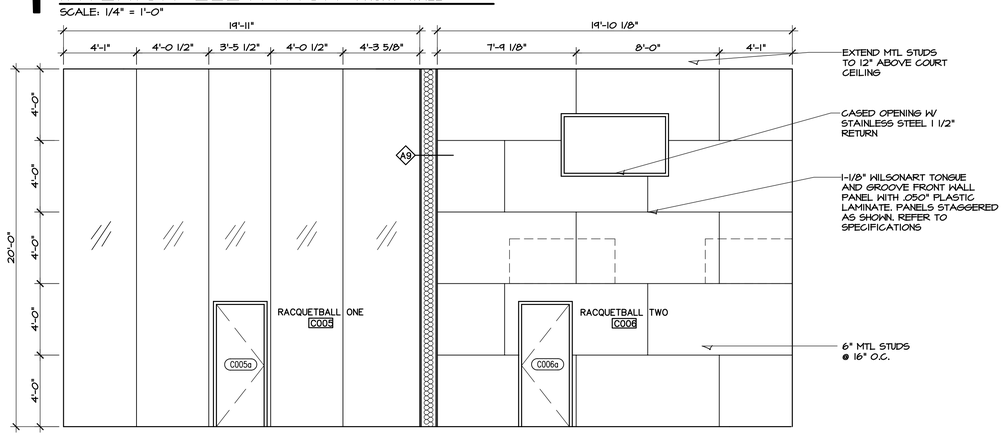

RACQUETBALL COURT
3 INTERIOR ELEVATION- REAR WALL
SCALE: 1/4" = 1'-0"

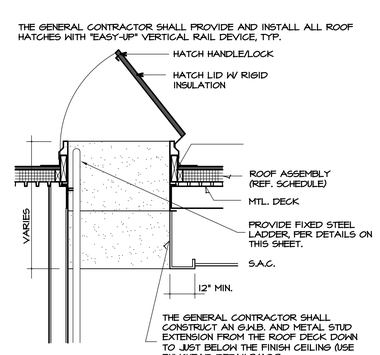

D ROOF SCUTTLE
SCALE: 1 1/2"" = 1'-0"

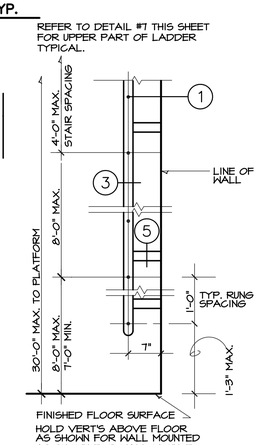

E WALL MOUNTED ACCESS LADDER
SCALE:N.T.S.

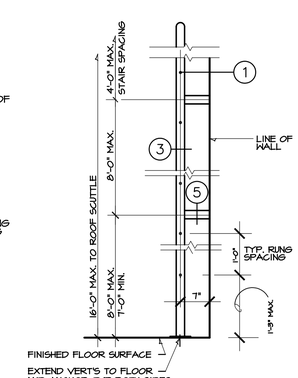

F FLOOR MOUNTED ACCESS LADDER
SCALE:N.T.S.

ARCHITECTS

HAMNEY & ASSOCIATES, ARCHITECTS
1728 South Hillside, Wichita, Kansas, 67211
Phone (316) 683-8965
Fax (316) 684-1441

2009 GENESIS HEALTH CLUB SOUTHVIEW PLAZA
Salina, Kansas Ninth & Cloud Streets

DRAWINGS ISSUED		
NO.	DATE	ITEM ISSUED
22	08/21/09	ADDENDUM #1
21	8/10/09	FOR BIDS
20	7/21/09	PROGRESS PRINT
19	7/20/09	PROGRESS PRINT
18	7/13/09	REVIEW
17	7/7/09	REVIEW
16	6/23/09	REVIEW
15	6/18/09	REVIEW

COMPUTER DRAWING
Wskik066.DWG

DATE: AUGUST 1, 2009	
DRAWN BY:	CHECKED BY:
MH, JP, SF	MRH

SHEET
A6.6
OF - SHEETS