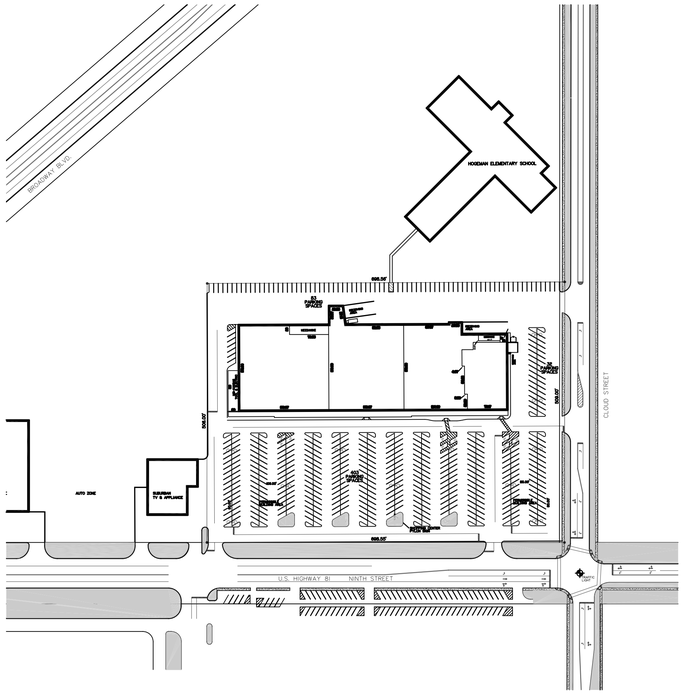

D SITE PLAN
SCALE: 1/8" = 1'-0"
NORTH

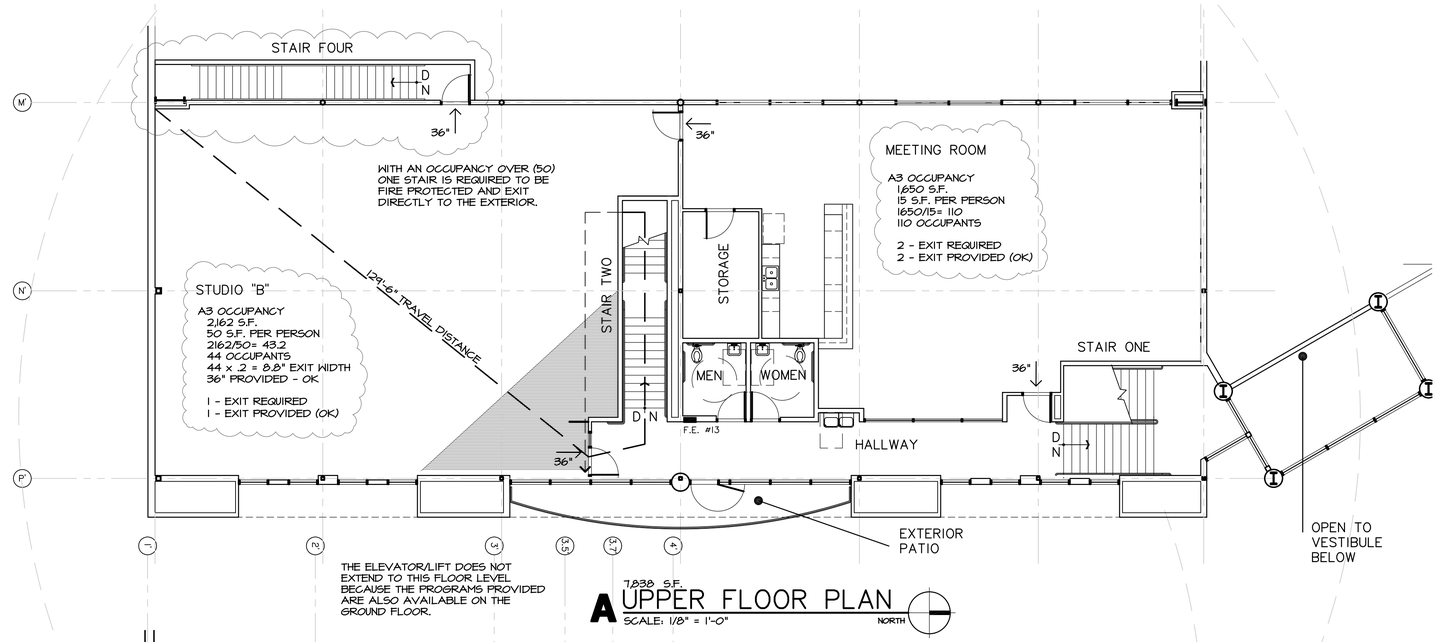

A 7,838 S.F.
UPPER FLOOR PLAN
SCALE: 1/8" = 1'-0"
NORTH

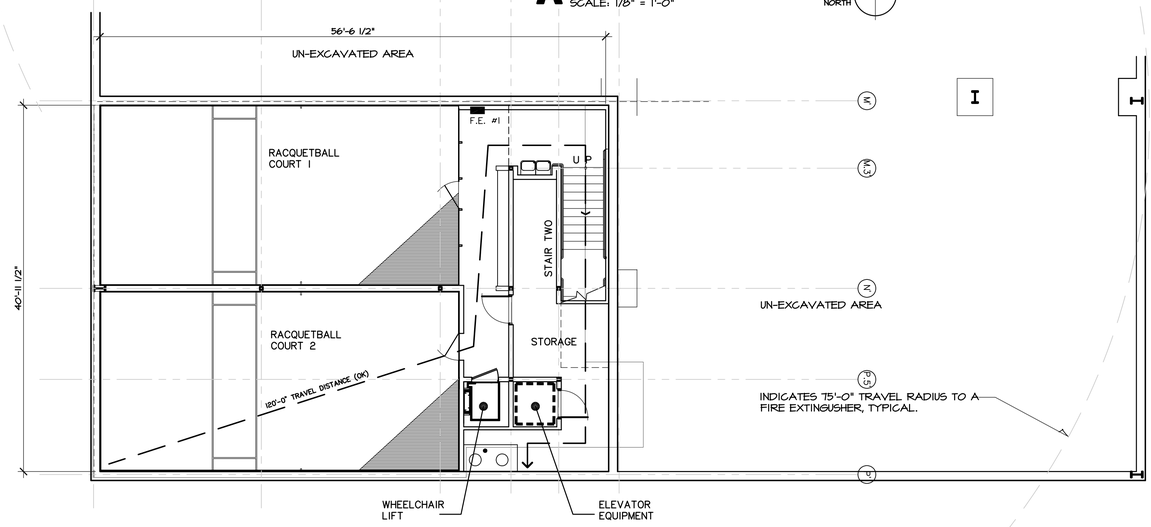

B 1,677 S.F.
BASEMENT
CODE FLOOR PLAN
SCALE: 1/8" = 1'-0"
NORTH

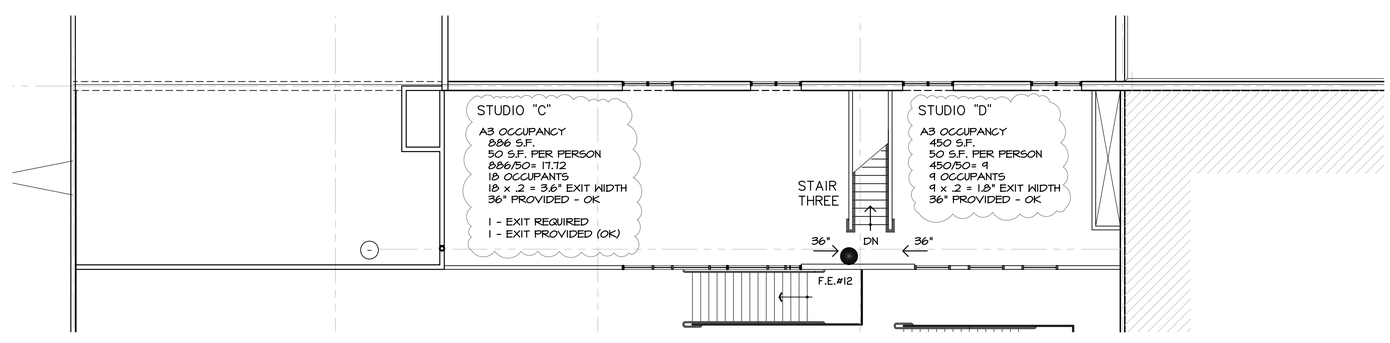

C 1,355 S.F.
MEZZANINE
CODE FLOOR PLAN
SCALE: 1/8" = 1'-0"
NORTH

PROPERTY LINE
Fire Separation - 2-hour, UBC Section 706
One-Hour corridor w/20 min. doors
One-Hour Separation - 60 MINUTE
One-Hour Stair Enclosure - 60 MINUTE

Exit
Horizontal exit
Accessible Exit
Area of Rescue Assistance
Not Required in a Fully Sprinkled Building.
Fire Extinguisher Cabinet

HANNEY & ASSOCIATES, ARCHITECTS
1726 South Hillside, Wichita, Kansas, 67211
Phone (316) 683-8965
Fax (316) 684-1441

2009 GENESIS HEALTH CLUB SOUTHVIEW PLAZA
Salina, Kansas Ninth & Cloud Streets

DRAWINGS ISSUED		
NO.	DATE	ITEM ISSUED
22	8/26/09	ADDENDUM 2 & CODE
21	8/10/09	FOR BIDS
20	7/21/09	PROGRESS PRINT
19	7/20/09	PROGRESS PRINT
18	7/13/09	REVIEW
17	7/1/09	REVIEW
16	6/23/09	REVIEW
15	6/18/09	REVIEW

COMPUTER DRAWING
GN509C03.DWG

DATE: AUGUST 1, 2009	
DRAWN BY:	CHECKED BY:
MH, JP, SF	MRH

SHEET
CODE
2
OF - SHEETS