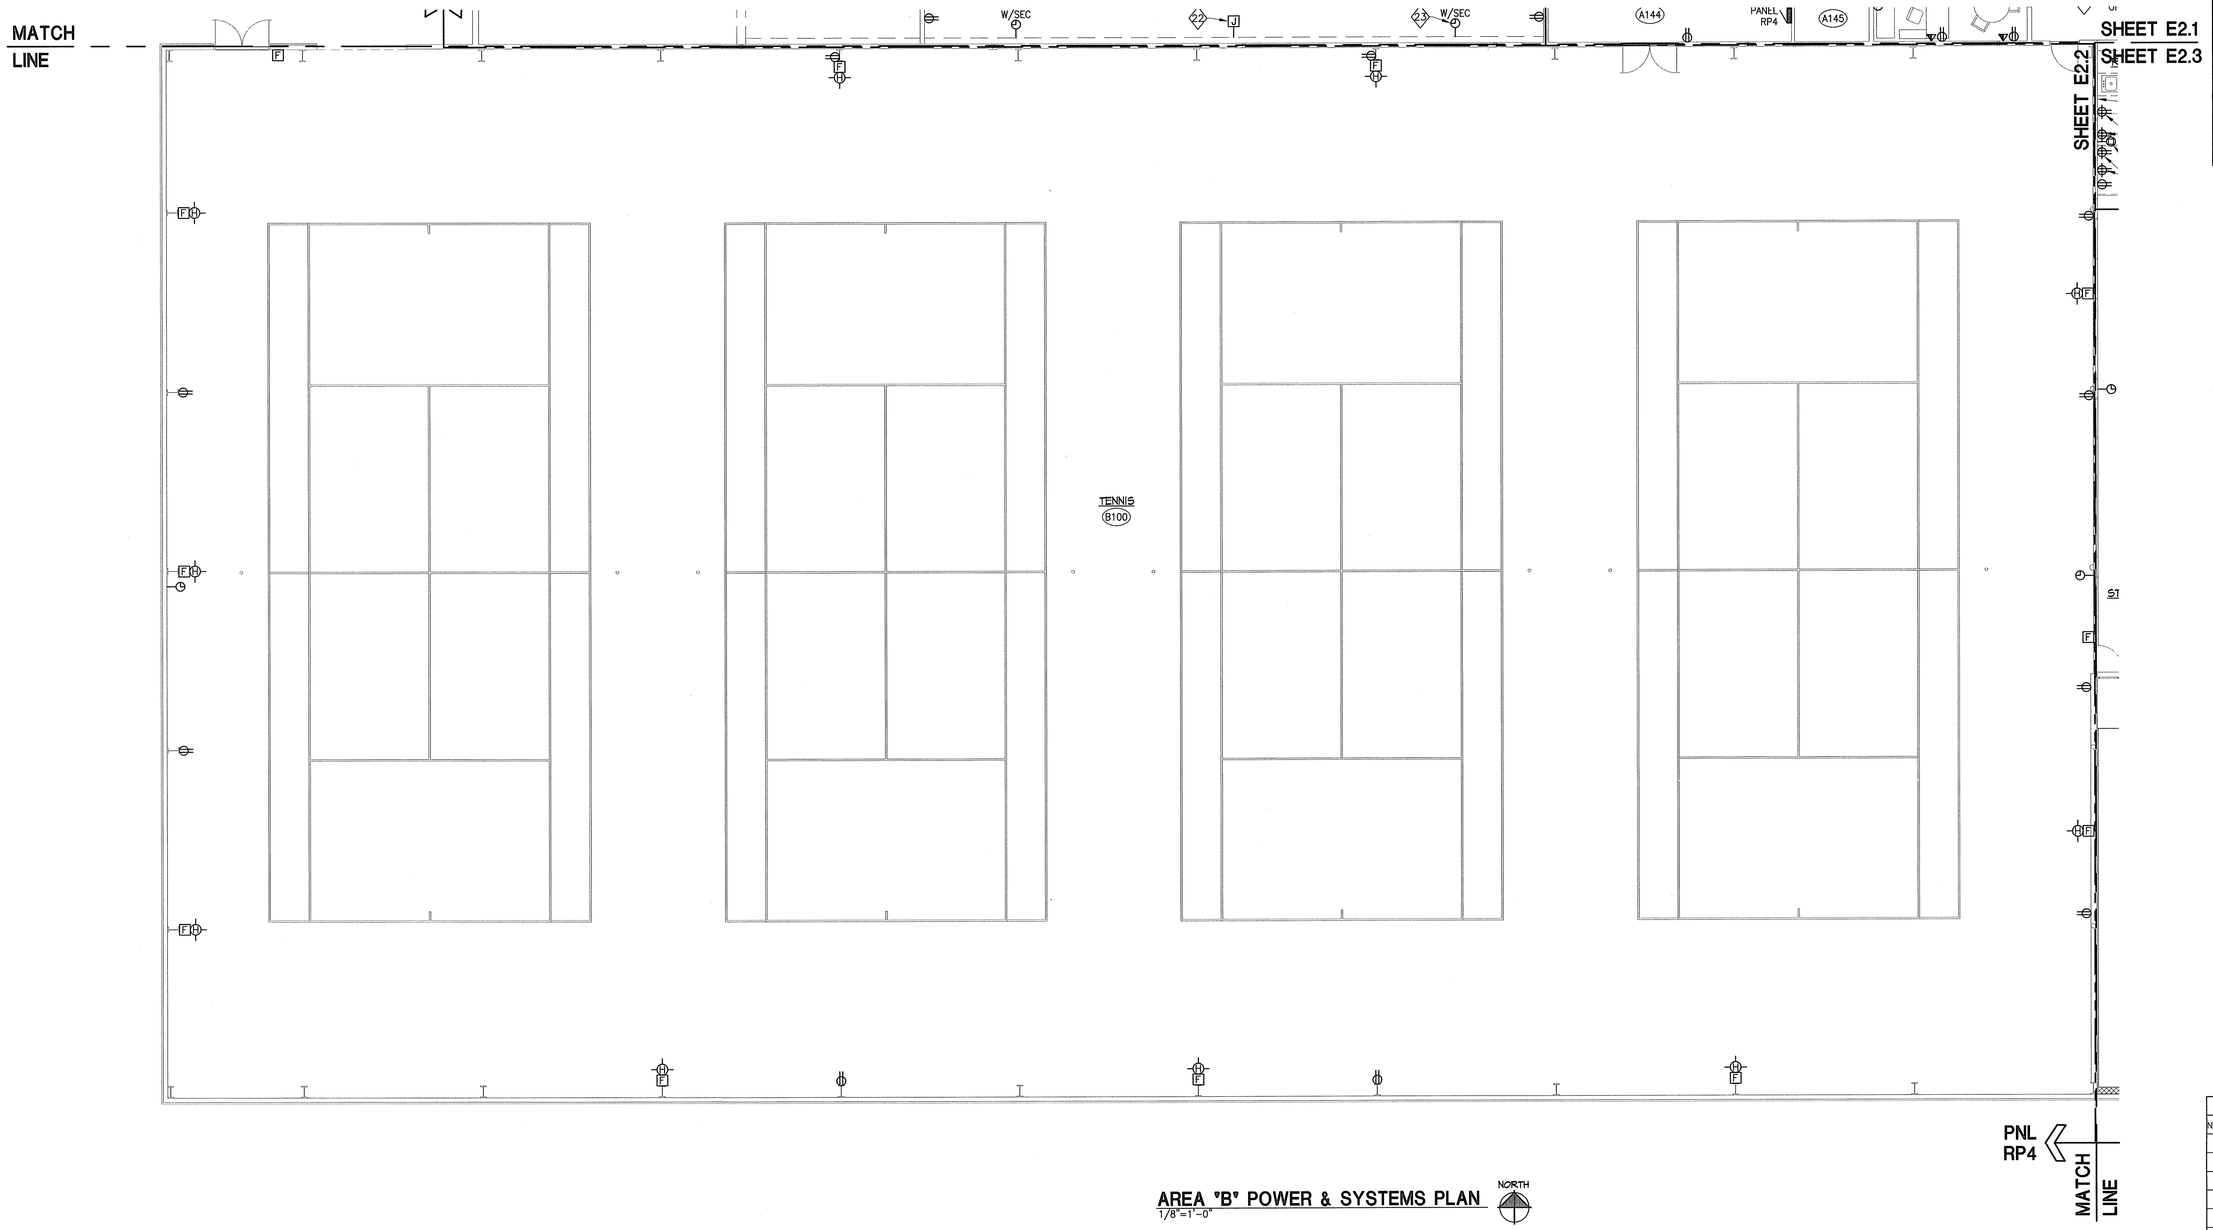

AREA "B" POWER & SYSTEMS PLAN
1/8"=1'-0"

GENERAL POWER & SYSTEMS PLAN NOTES

A. ALL RECEPTACLES TO BE GRAY WITH STAINLESS STEEL COVERPLATES UNLESS NOTED OTHERWISE.

B. E.C. TO PROVIDE TWO GANG BACKBOX WITH SINGLE GANG PLASTER RING AND CONDUIT UP TO ABOVE ACCESSIBLE CEILING FOR EACH TELECOMMUNICATIONS OUTLET SHOWN. EQUIPMENT, JACKS AND CABLING TO BE FURNISHED AND INSTALLED BY OWNER.

C. ALL 120V RECEPTACLE CIRCUITS SHALL BE 20A, WITH 2 #12 & 1 #12 GROUND UNLESS NOTES OTHERWISE.

D. E.C. TO PROVIDE SINGLE GANG BACKBOX AND CONDUIT UP TO ABOVE ACCESSIBLE CEILING FOR EACH CABLE TV OUTLET SHOWN. CABLE TV SYSTEM WILL BE PROVIDED BY OTHERS. CONFIRM ALL TV LOCATIONS WITH OWNER PRIOR TO ROUGH-IN.

E. ALL RECEPTACLES AND 120V LOADS SHOWN ON THIS SHEET SHALL BE FED FROM PANEL RP4, SHOWN ON SHEET E2.1, UNLESS NOTED OTHERWISE.

POWER & SYSTEMS PLAN NOTES

SEE SHEET E2.4 FOR LIST OF REFERENCED NUMBERED PLAN NOTES.

ENGINEERING CONSULTANTS, P.A.
514 WEST FIRST AVENUE
P.O. Box 932
HUTCHINSON, KS 67504-0932
620-665-6394 (ph) - 620-665-0218 (fax)
www.ecfutch.com - info@ecfutch.com
EC PROJECT #09-115

HANNEY & ASSOCIATES, ARCHITECTS
1726 South Hillside, Wichita, Kansas, 67211
Phone (316) 683-8965
Fax (316) 684-1441

2009
GENESIS HEALTH CLUB
SOUTHVIEW PLAZA
Salina, Kansas Ninth & Cloud Streets

DRAWINGS ISSUED		
NO.	DATE	ITEM ISSUED
2	8/31/09	ADDENDUM 2
1	8/18/09	FOR BIDS

COMPUTER DRAWING

DATE: AUGUST 18, 2009

DRAWN BY:	CHECKED BY:
LEE	LEE

SHEET
E2.2
OF 10 SHEETS