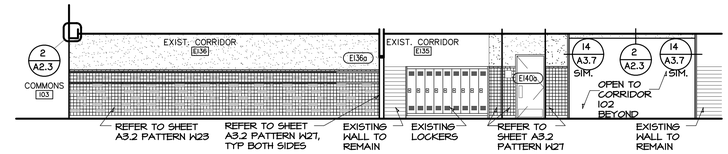

1 CORRIDOR E135
INTERIOR ELEVATION
SCALE: 1/8" = 1'-0"

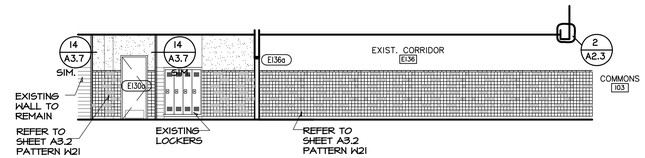

2 CORRIDOR E135
INTERIOR ELEVATION
SCALE: 1/8" = 1'-0"

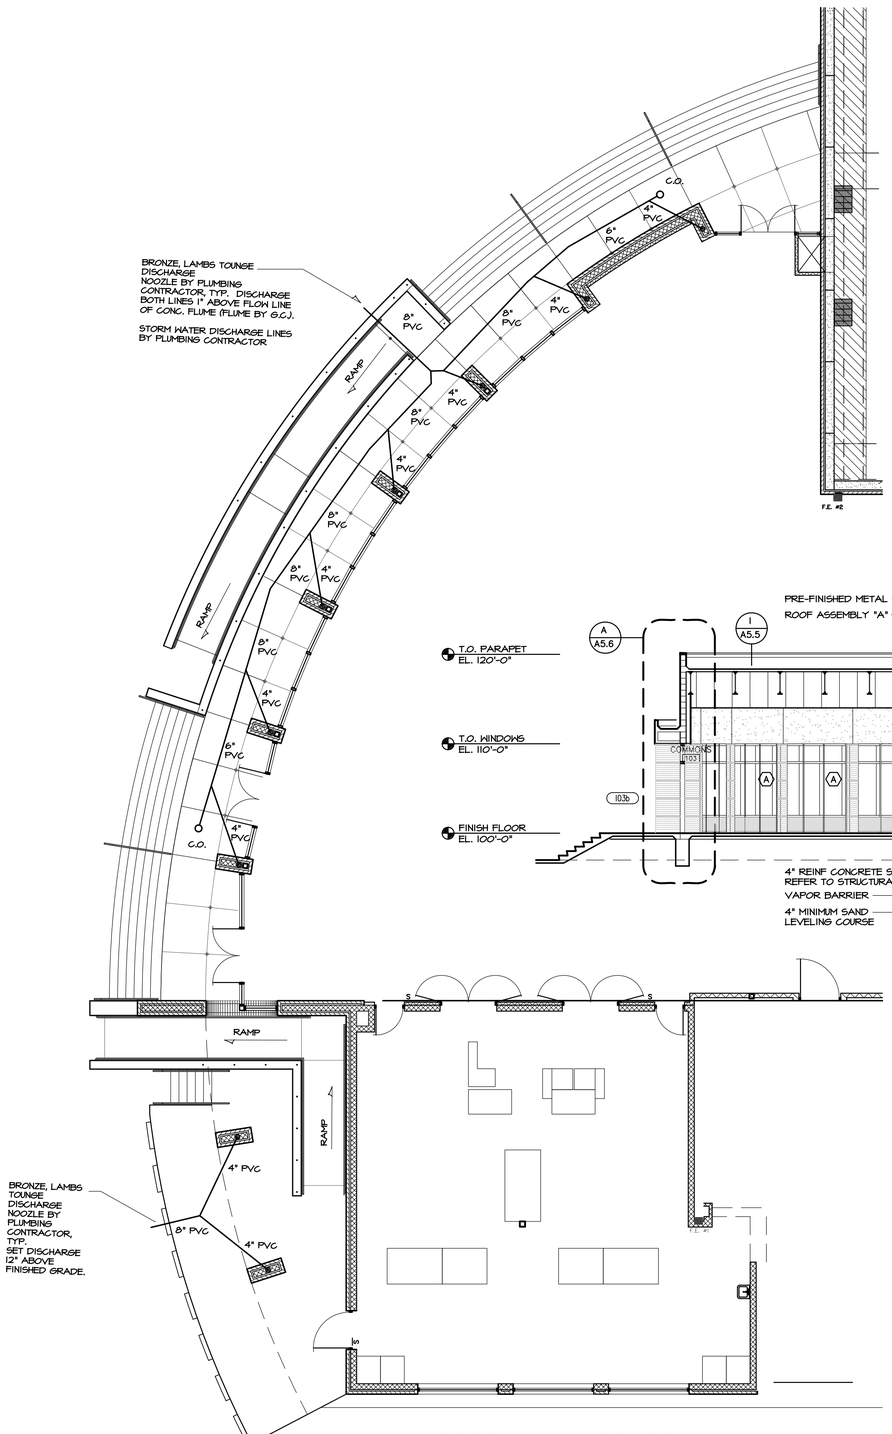

A STORM WATER DRAINAGE PLAN
SCALE: 1/8" = 1'-0"

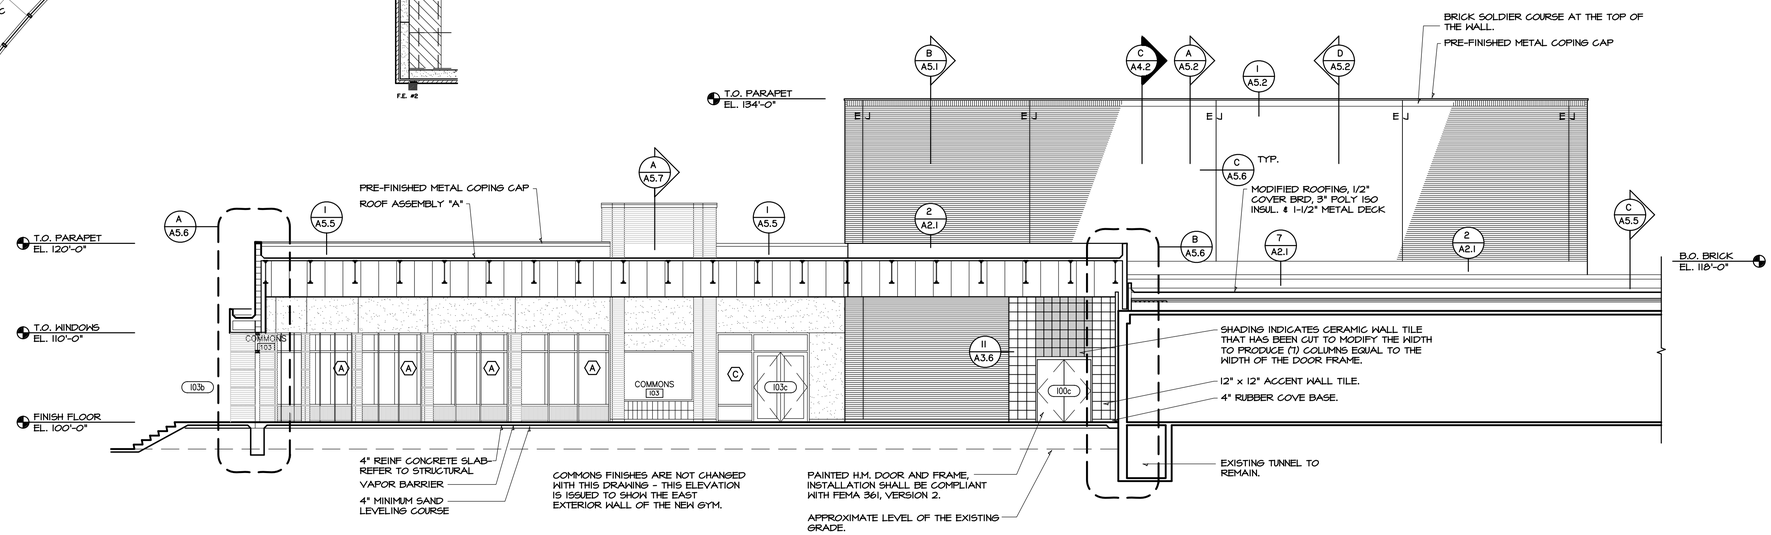

B BUILDING SECTION
SCALE: 1/8" = 1'-0"

ARCHITECTS

HANNEY & ASSOCIATES, ARCHITECTS
1726 South Hillside, Wichita, Kansas, 67211
Phone (316) 683-8965
Fax (316) 684-1441

HADLEY MIDDLE SCHOOL
WICHITA PUBLIC SCHOOLS
PHASE 1B- PROJECT #09-25012
WICHITA, KANSAS
UNIFIED SCHOOL DISTRICT #259

WICHITA PUBLIC SCHOOLS

DRAWINGS ISSUED		
NO.	DATE	ITEM ISSUED
6	4/27/10	ADDENDUM 3
5	4/01/10	ISSUED FOR BID
4	3/08/10	100% REVIEW
3	2/12/10	50% REVIEW
2	12/21/09	DESIGN DEVELOPMENT
1	10/2/09	SCHEMATIC REVIEW

COMPUTER DRAWING
2599HD41.DWG

DATE: APRIL 16, 2010	
DRAWN BY:	CHECKED BY:
JP	MRH

SHEET
A4.3
OF - SHEETS