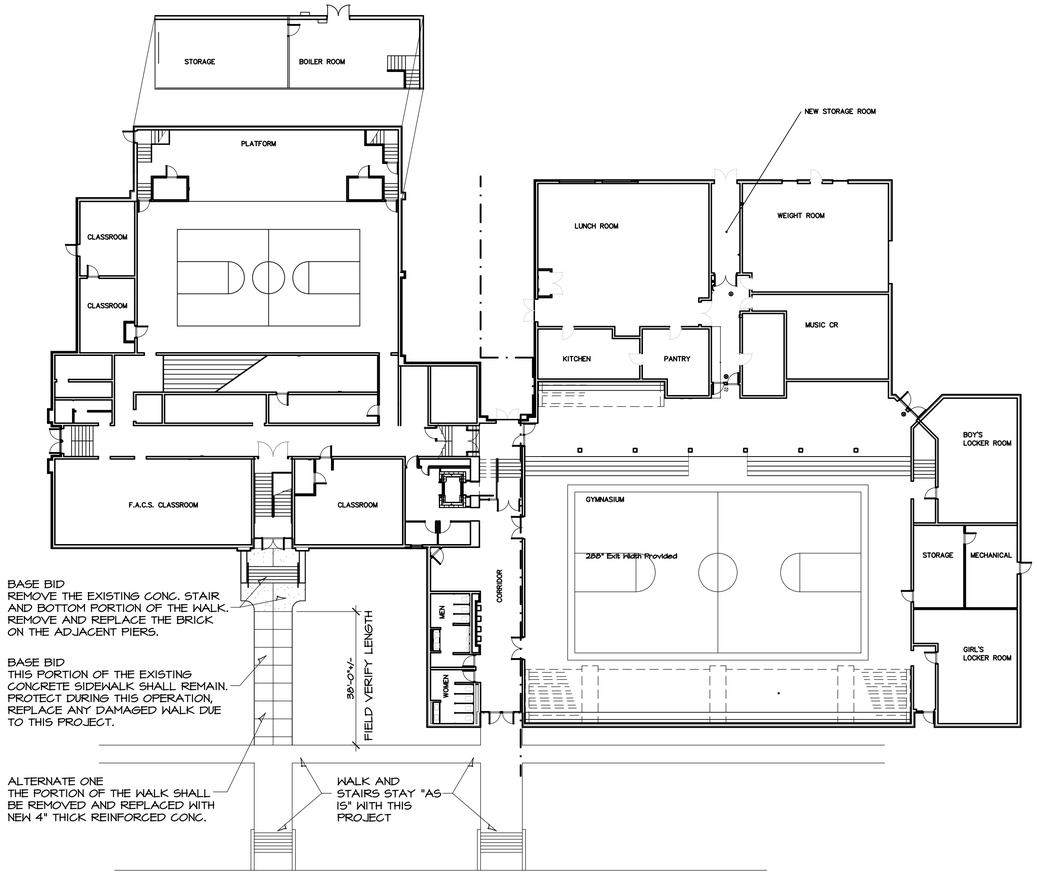

A OVERALL FLOOR PLAN

SCALE 1" = 20'-0"

NORTH

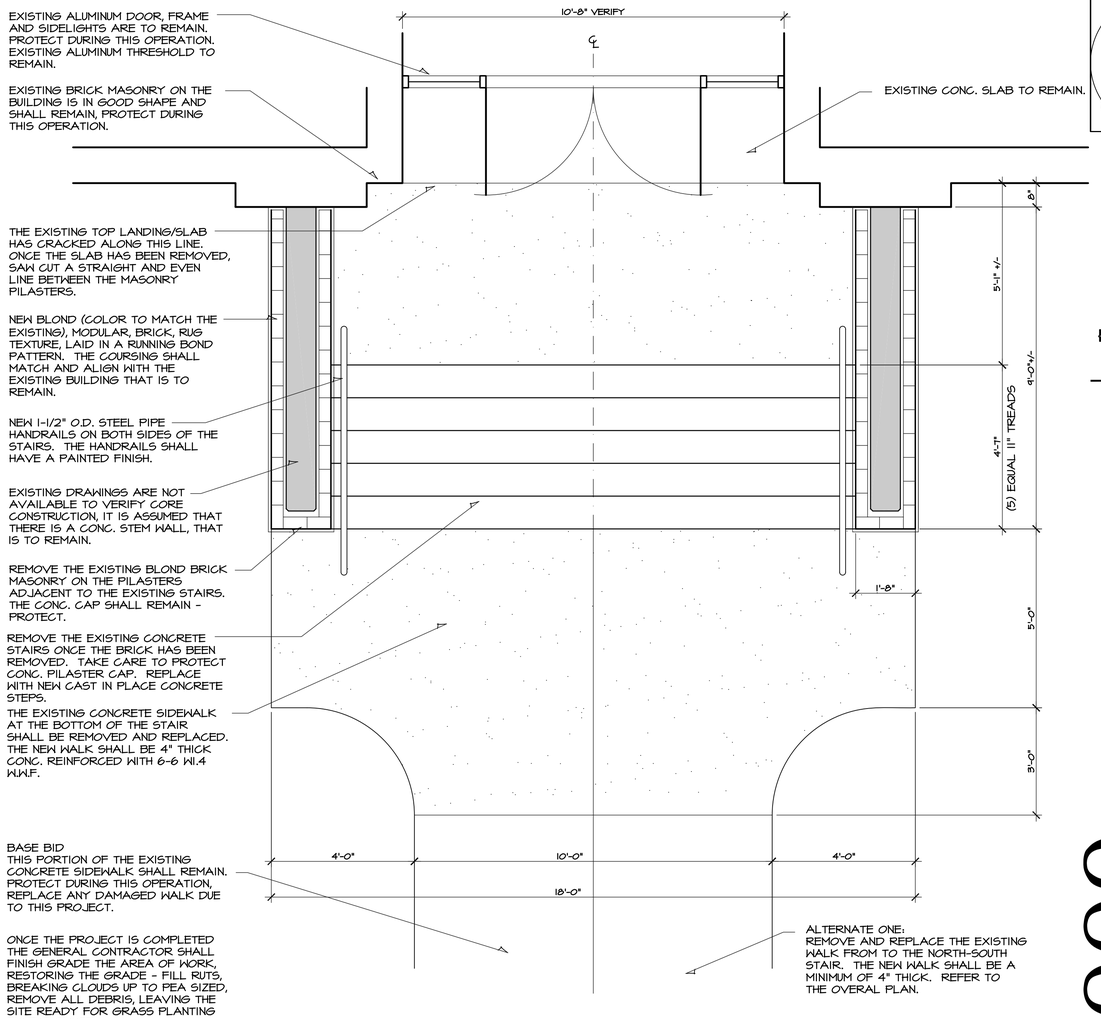

B DETAIL FLOOR PLAN

SCALE 1/2" = 1'-0"

NORTH

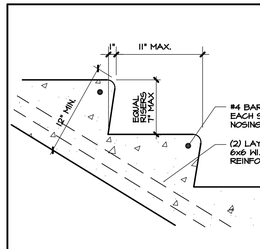

1 STAIR DETAIL

SCALE: N.T.S.

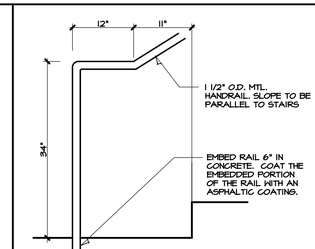

2 RAIL DETAIL - BOTT.

SCALE: N.T.S.

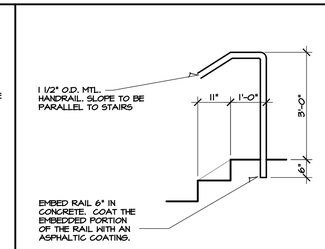

3 RAIL DETAIL - TOP

SCALE: N.T.S.

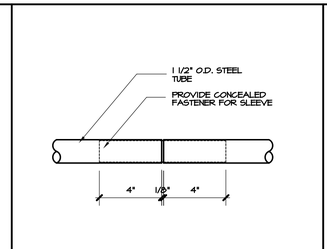

4 RAIL SPLICE DETAIL

SCALE: N.T.S.

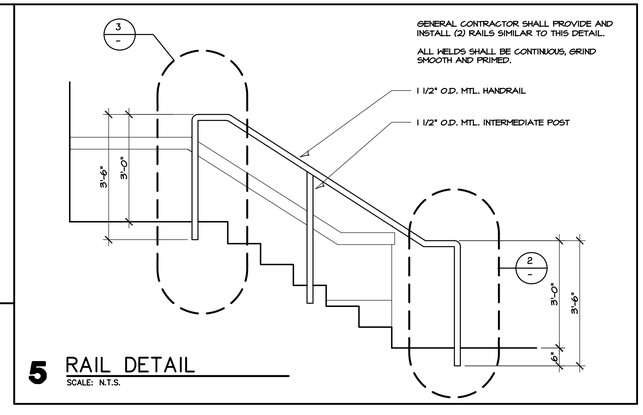

5 RAIL DETAIL

SCALE: N.T.S.

HAMMEY & ASSOCIATES, ARCHITECTS
1726 South Hillside, Wichita, Kansas, 67211
Phone (316) 683-8965
Fax (316) 684-1441

2009
TROY HIGH SCHOOL
FRONT STEP REPLACEMENT
TROY UNIFIED SCHOOL DISTRICT 429

DRAWINGS ISSUED		
NO.	DATE	ITEM ISSUED
1	5/4/09	FOR BIDS

COMPUTER DRAWING

DATE: MAY 4, 2009	
DRAWN BY:	CHECKED BY:
MRH	MRH

SHEET

A1

OF ONE SHEETS