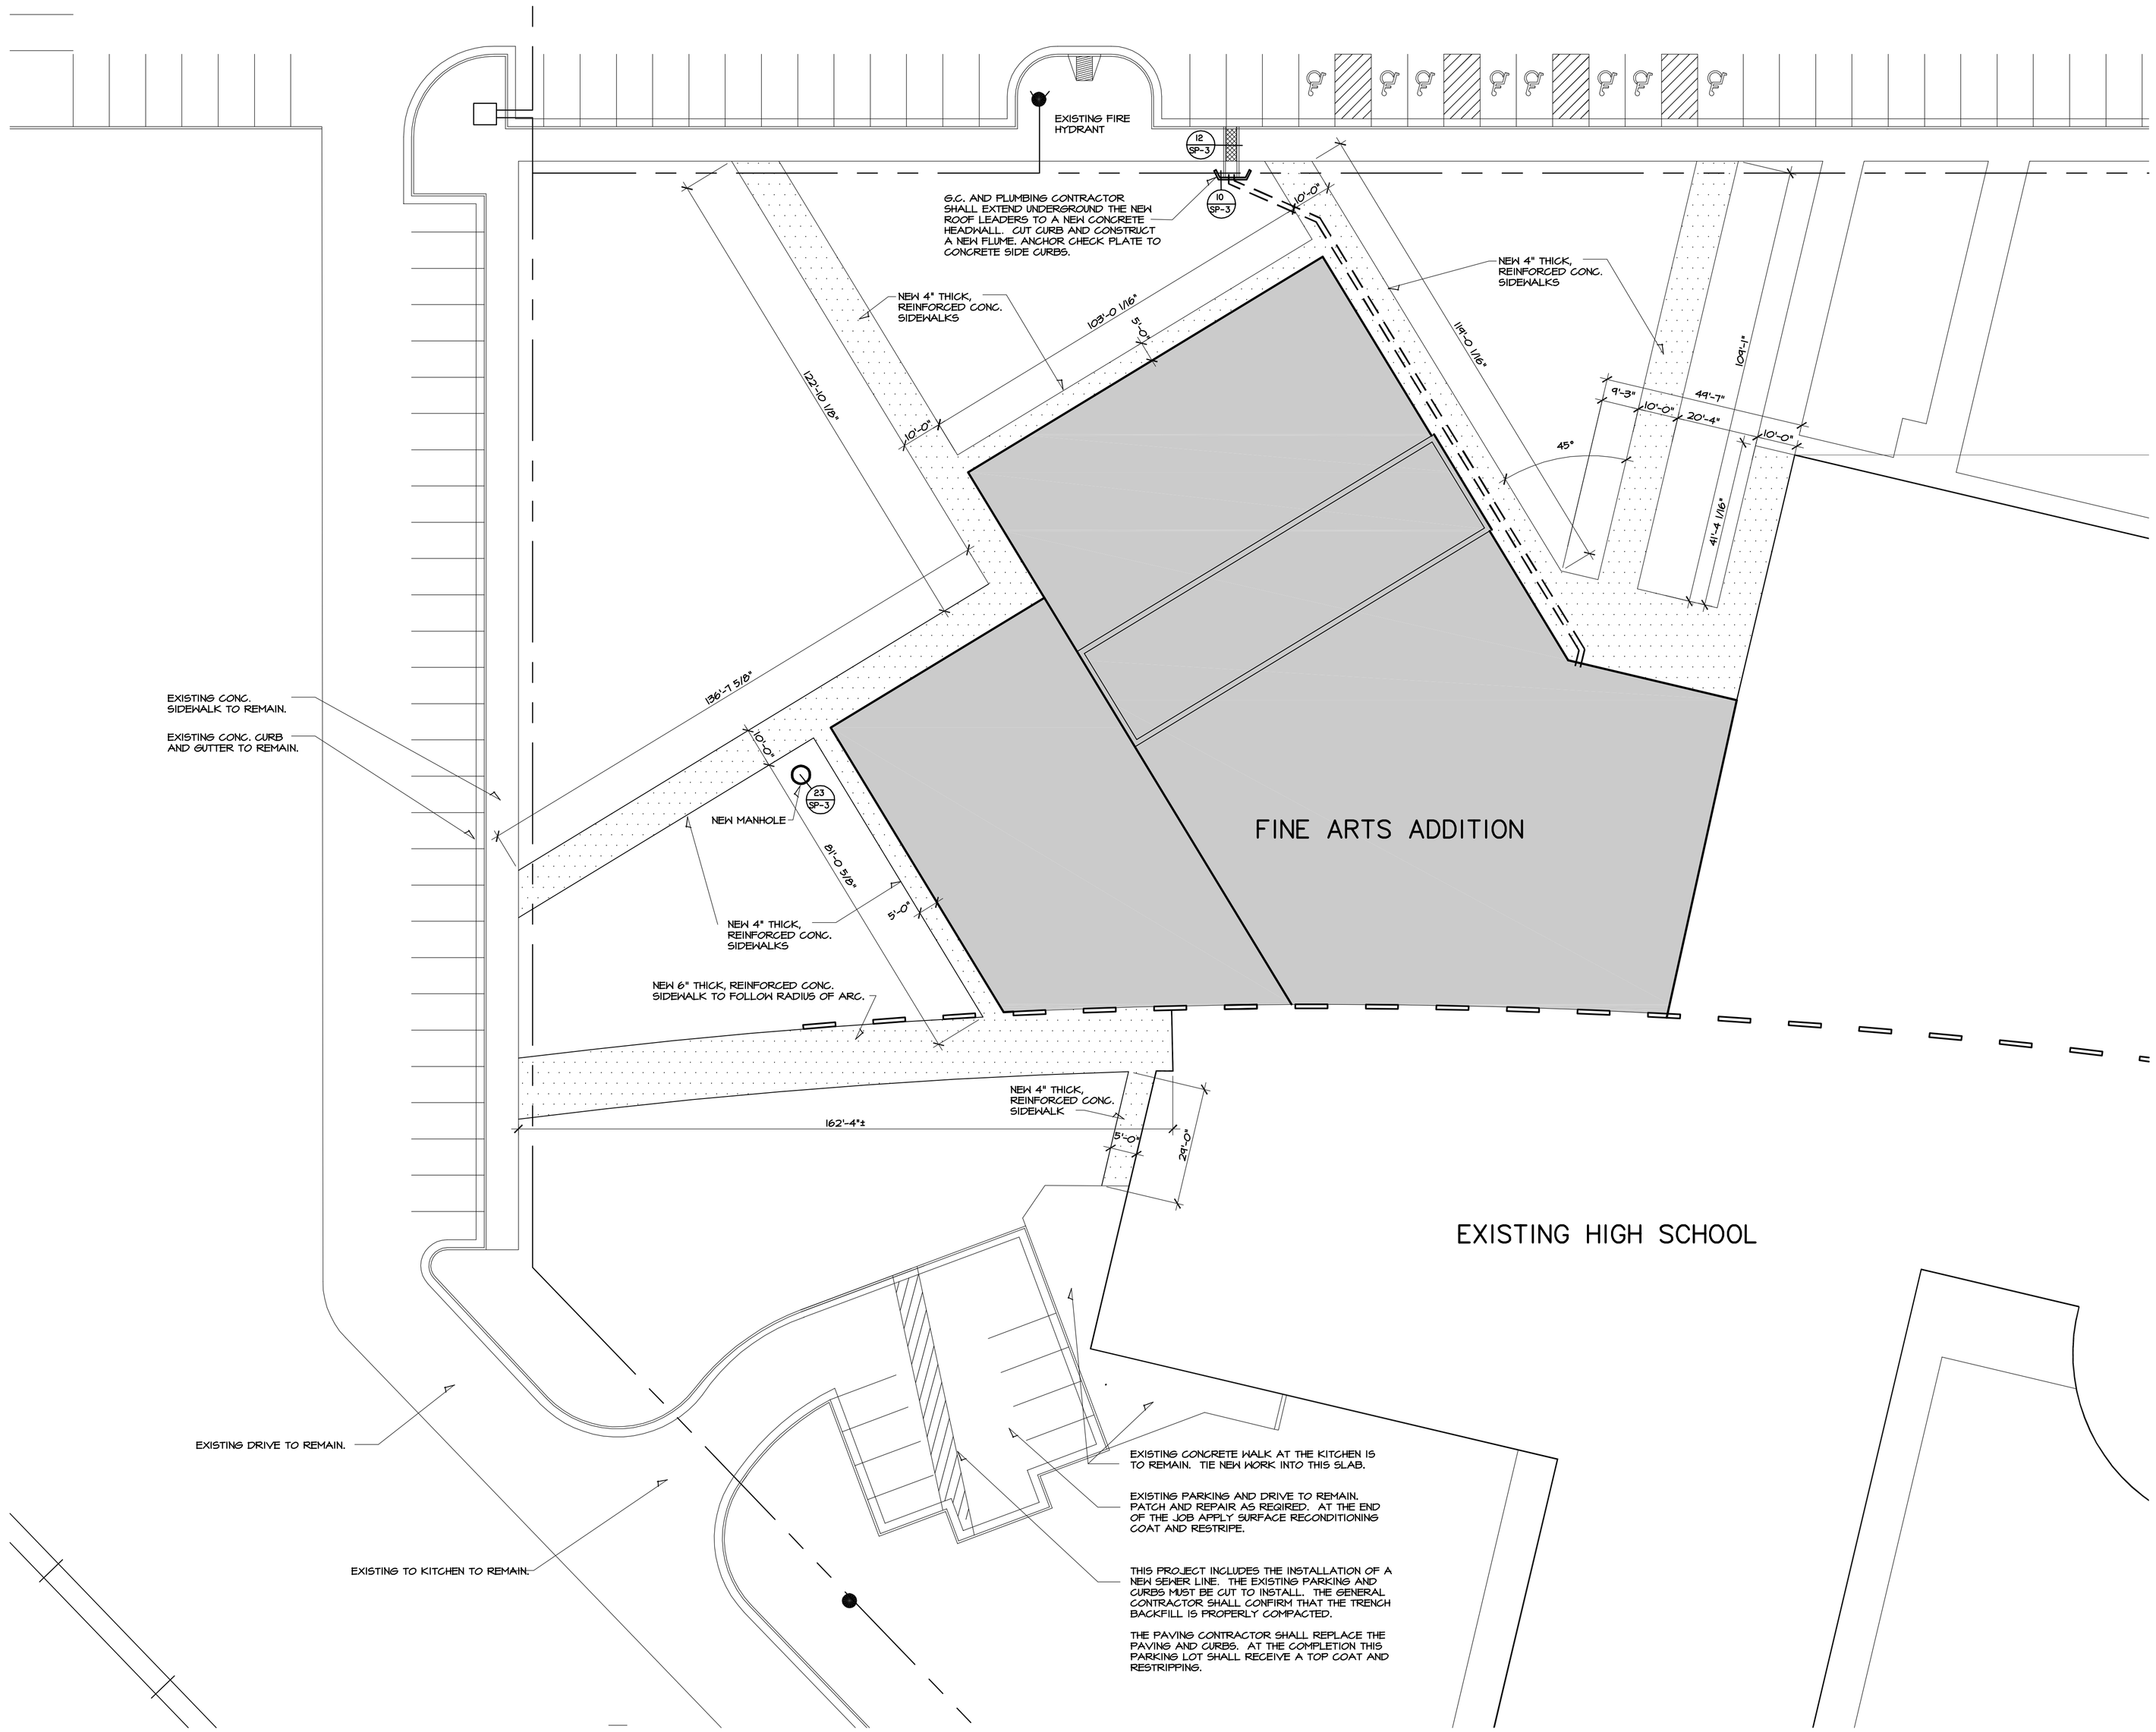

A DETAIL SITE PLAN
SCALE: 1" = 20'-0"

NORTH

ARCHITECTS

HANNEY & ASSOCIATES, ARCHITECTS
1726 South Hillside, Wichita, Kansas, 67211
Phone (316) 683-8965
Fax (316) 684-1441
www.haarchitects.com

2009
ANDALE HIGH SCHOOL
ANDALE, KANSAS
RENWICK UNIFIED SCHOOL DISTRICT 267

DRAWINGS ISSUED		
NO.	DATE	ITEM ISSUED
6	3/19	ADDENDUM #3
5	2/28	ISSUED FOR BIDS
4	2/24	REVIEW
3	2/12	REVIEW
2	2/05	REVIEW
1	1/30	REVIEW

COMPUTER DRAWING
267AHSP02.dwg

DATE: FEBRUARY 2009	
DRAWN BY:	CHECKED BY:
JP, TH, SF, BS	MH

SHEET

SP-4

OF SHEETS